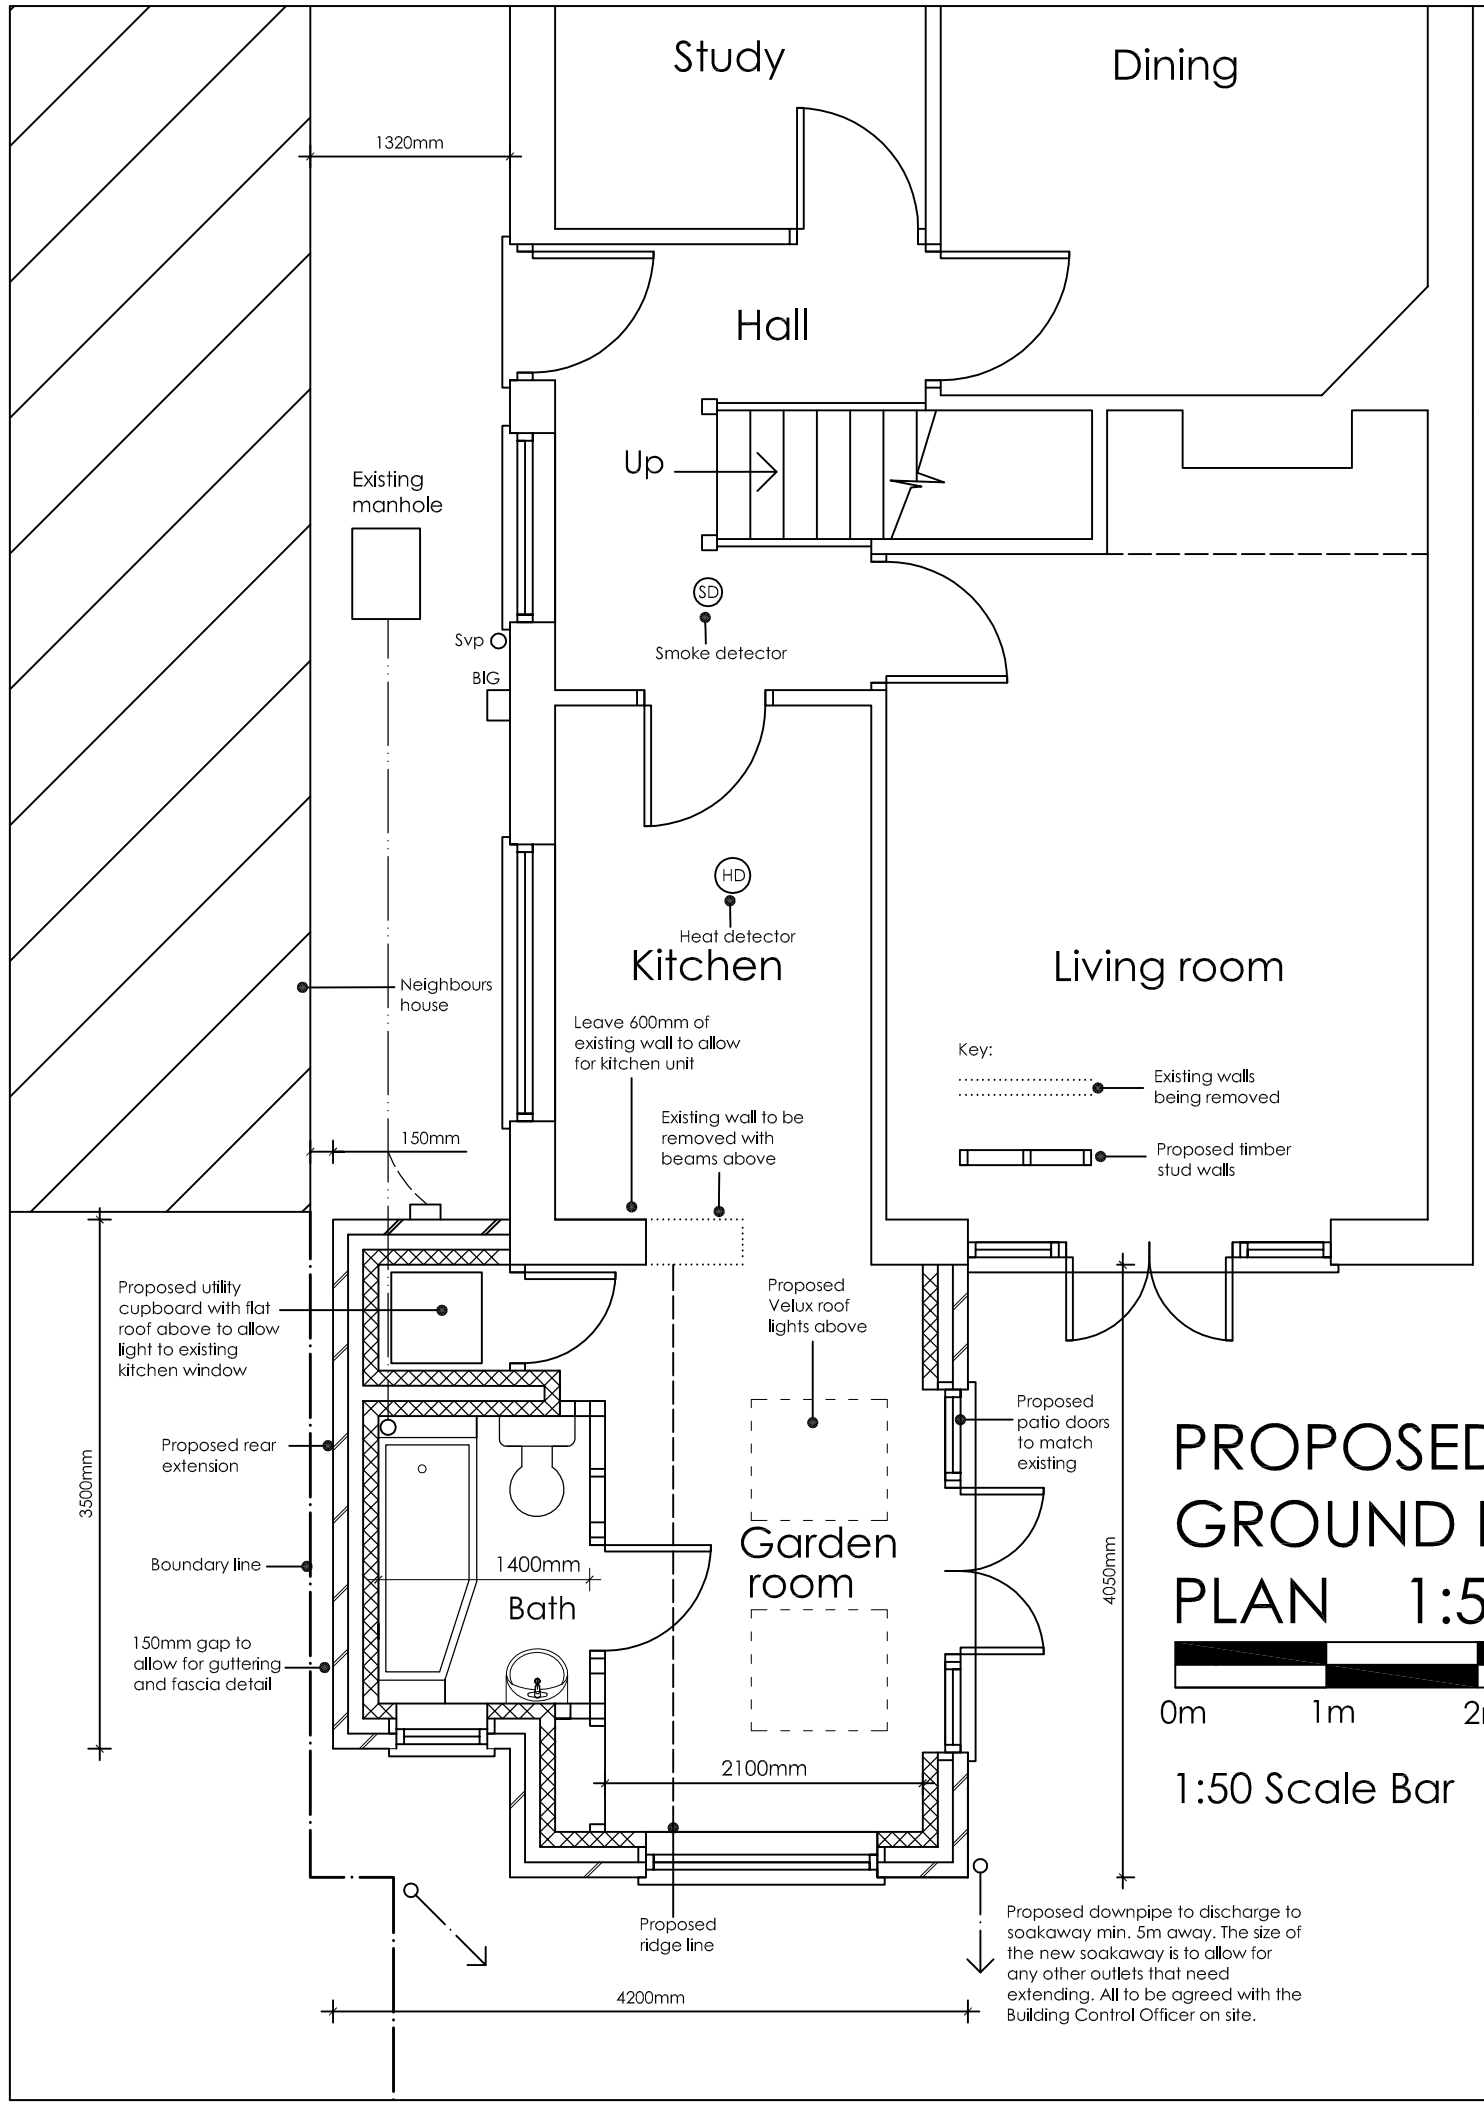

PROPOSED GROUND FLOOR PLAN 1:50

0m 1m 2m 3m

1:50 Scale Bar

Revisions:
A: 30th April 2018 - part of extension reduced by 550mm

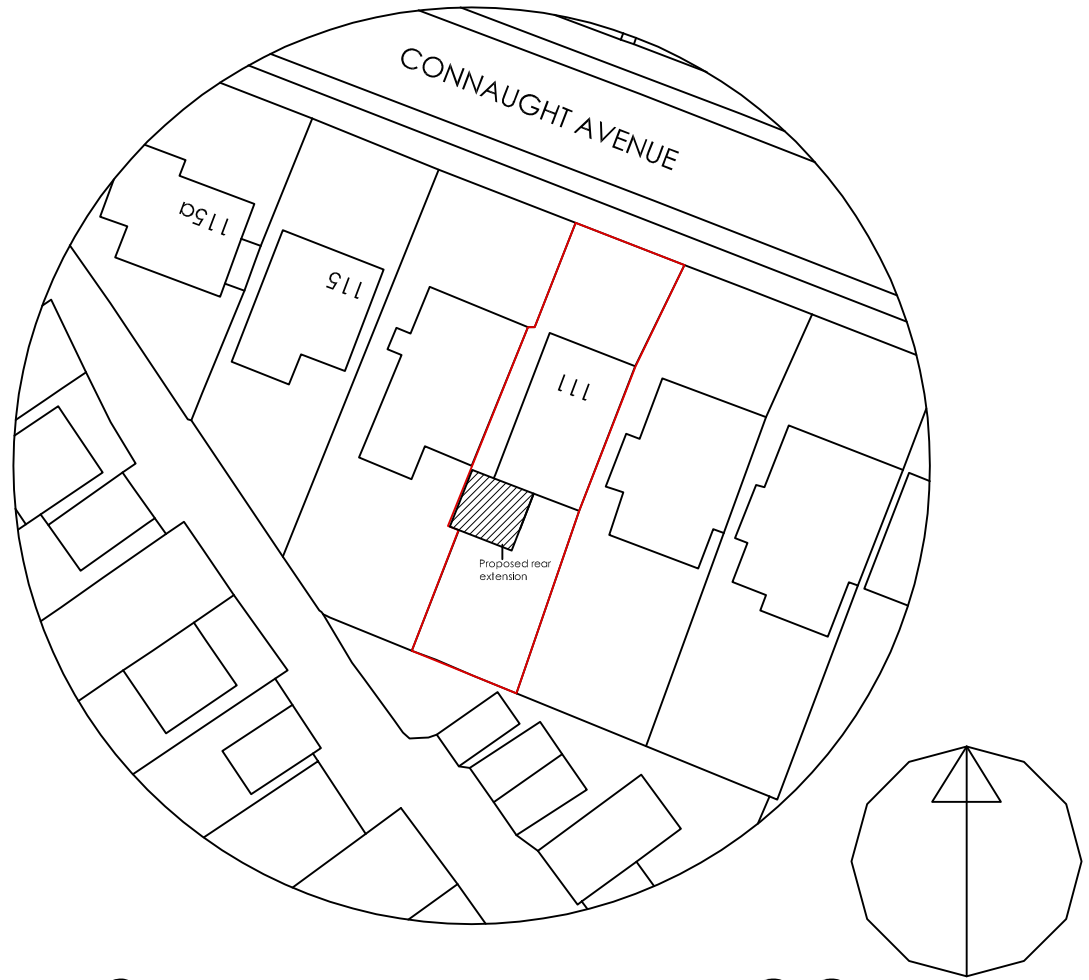

SITE PLAN 1:500

10 0 10 20 30 40 50

metres

ama
atterbury moore associates
architectural & quantity surveying serivices
Unit 1 Gosling Croft Business Park
Long Furlong
Clapham Worthing
West Sussex BN13 3UT
01903 871131
carl@atterburymoore.co.uk

Address of works:	111 Connaught Avenue, Shoreham
Drawing title:	Proposed Rear Extension

Date:	Scales:	Paper size:	Dwg No:
Feb. 2018	As shown	A3	AD-185-07/A