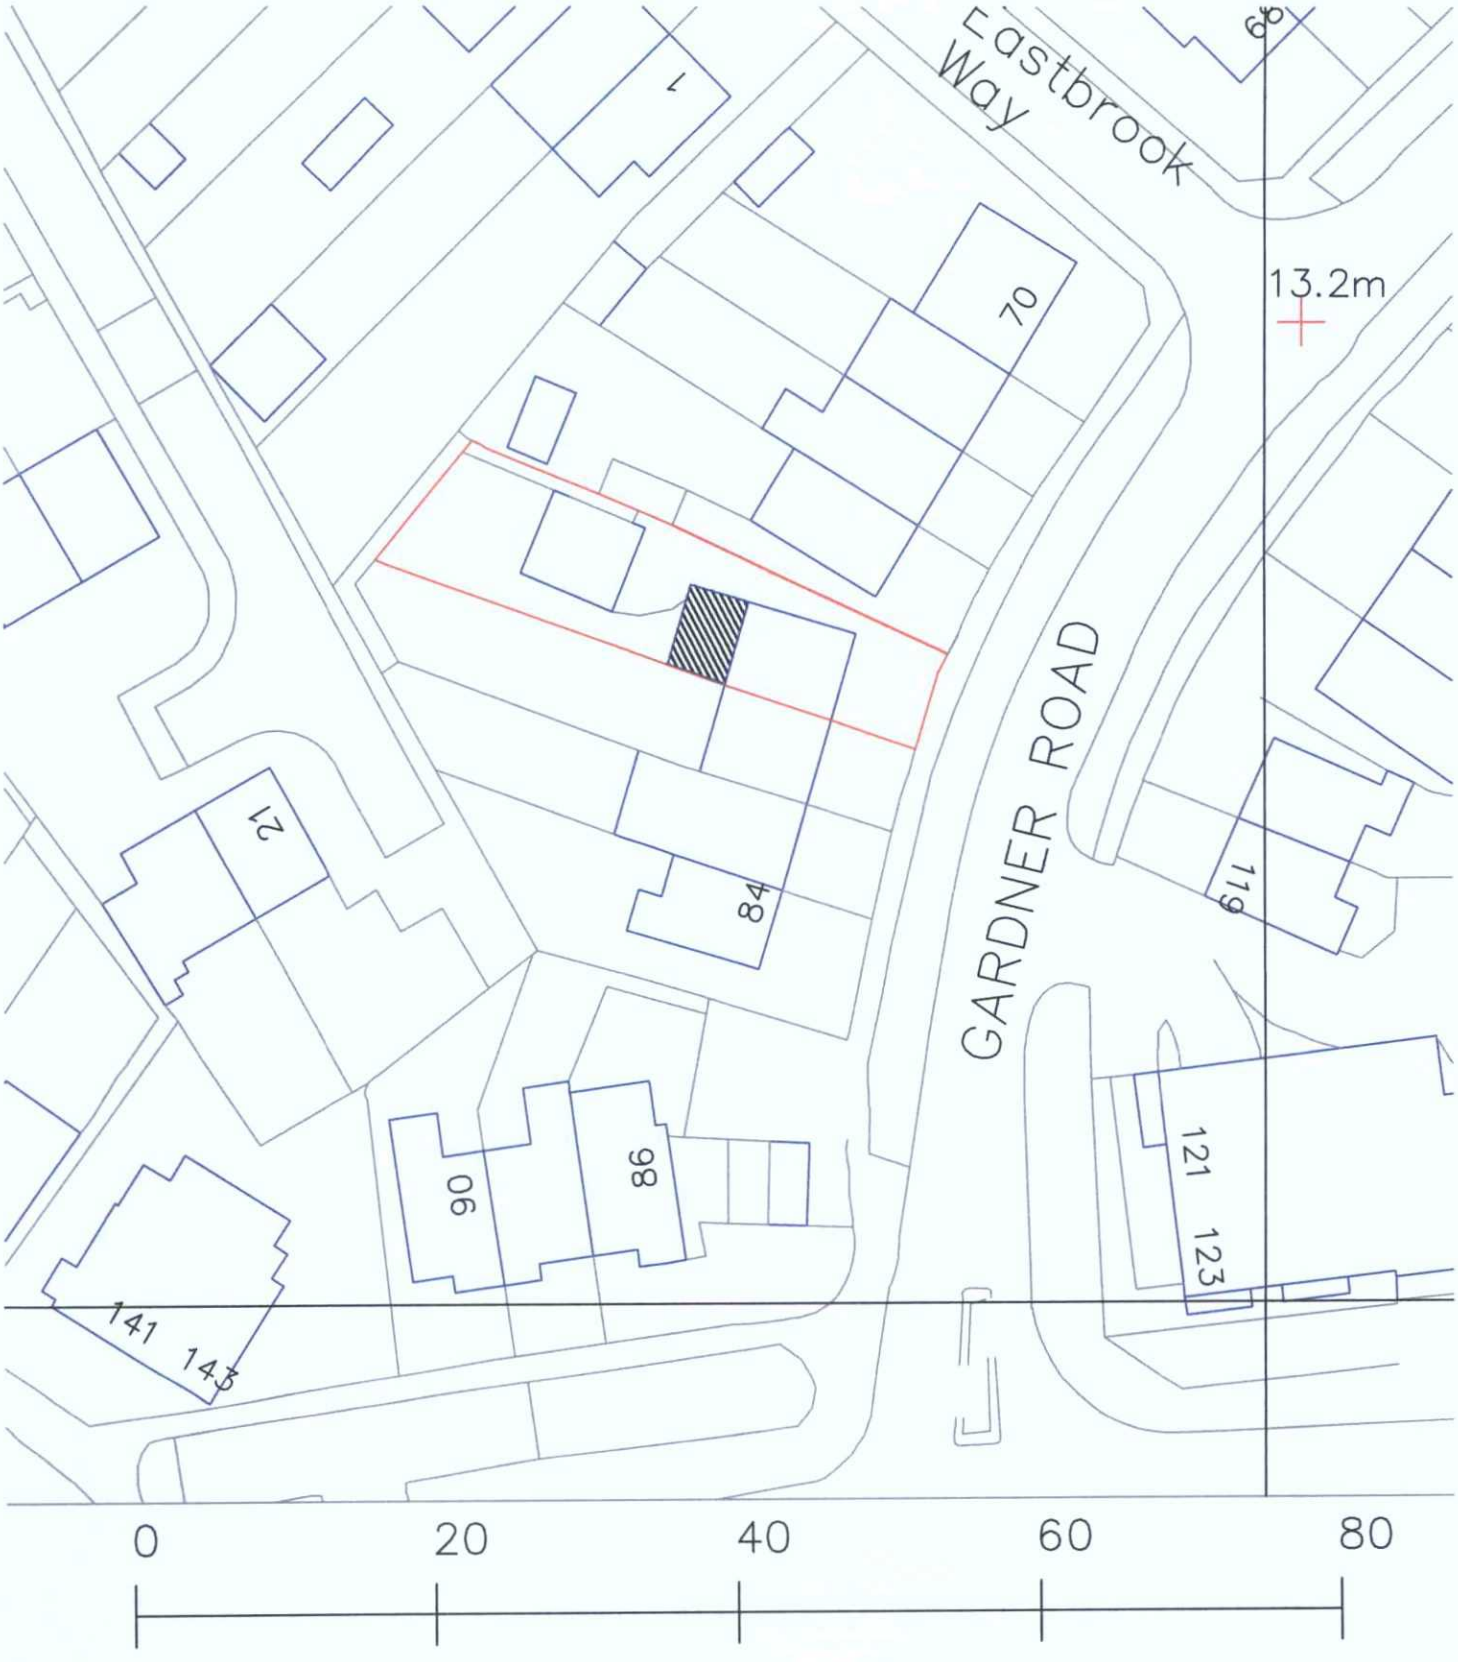

Metres
78 Gardener Road
Southwick
Block Plan 1:500
A4 Paper

ADC WORTHING
PLANNING SERVICES

PLAN	AWDM/ 1792/16
DATE VALID	24 NOV 2016