ADUR & WORTHING
PLANNING SERVICES
PLAN AWDM 1792/16
DATE VALID 24 NOV 2016

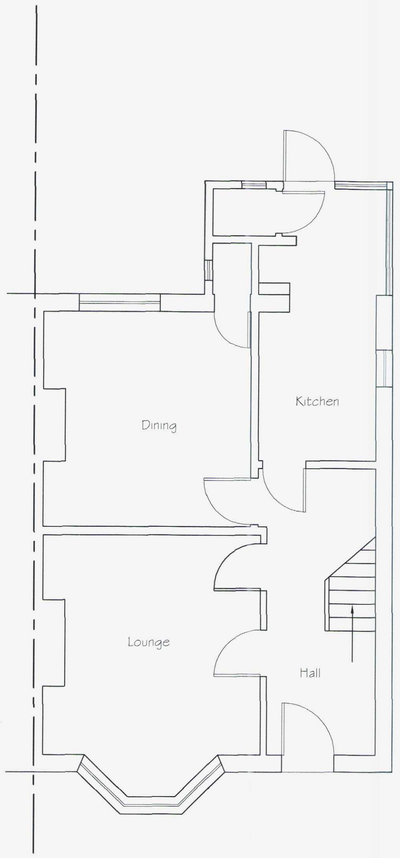

Existing Ground Floor Plan

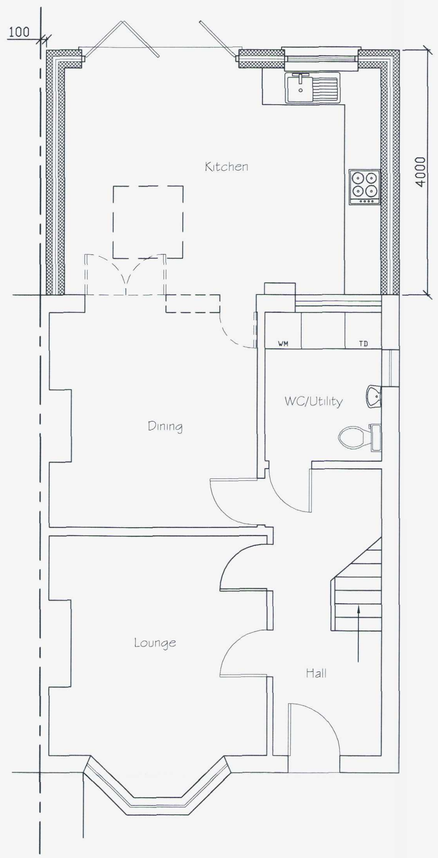

Proposed Ground Floor Plan

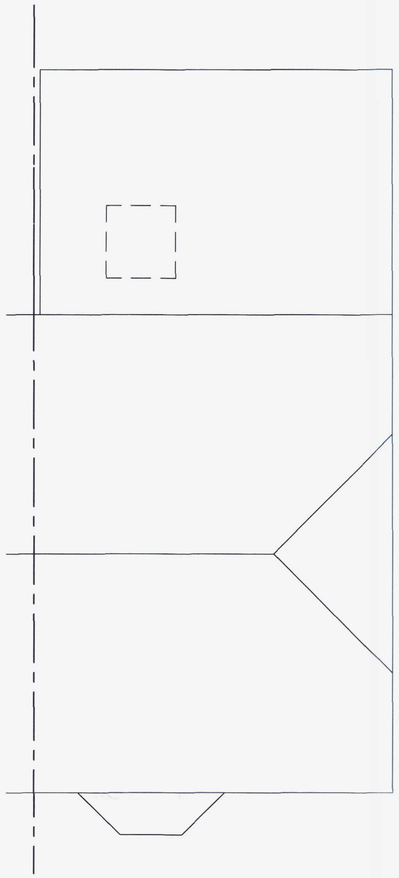

Proposed Roof Plan

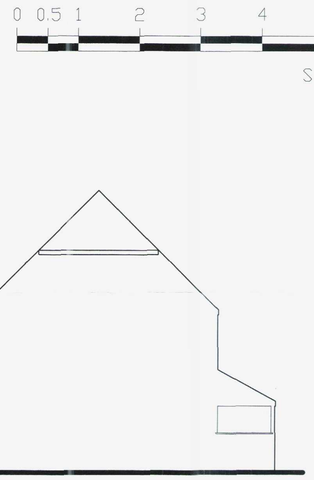

Existing Side (South) Elevation

Existing Side (North) Elevation

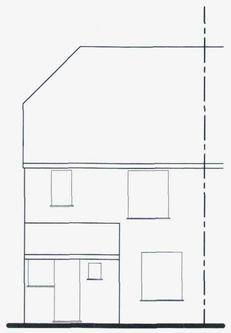

Existing Rear (West) Elevation

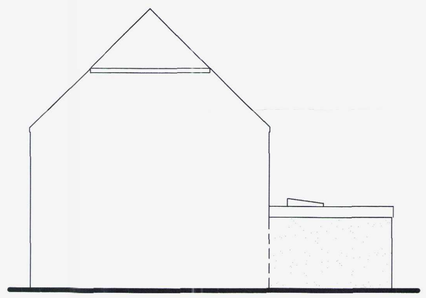

Proposed Side (North) Elevation

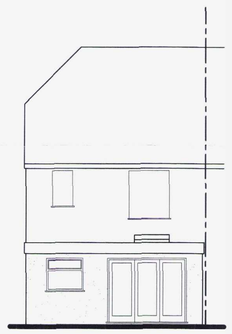

Proposed Rear (West) Elevation

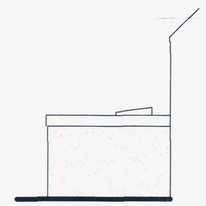

Proposed Side (South) Elevation

0 0.5 1 2 3 4 5 6 7 8 9 10

SCALE 1:50

0 0.5 1 2 3 4 5 6 7 8 9 10

SCALE 1:100

Tony Rogers
Building Consultants
Address: 40 Dawn Crescent, Upper Beeding
West Sussex, BN44 3WH
Telephone: 01903 815225 Fax: 01903 815225

Rev.	Date:	Revision Description:
A	Nov 2016	Extension reduced in depth and width
B	Nov 2016	Extension increased in depth

Client: Mr & Mrs R Ansell

Address: 78 Gardner Road
Southwick
West Sussex
BN41 1PL

Project: Proposed single storey rear extension

Scale: 1:50 1:100
Paper Size A1

Date: July 2016

Drawing No: 16/1150/01

Drawn By: AWR

Revision: B