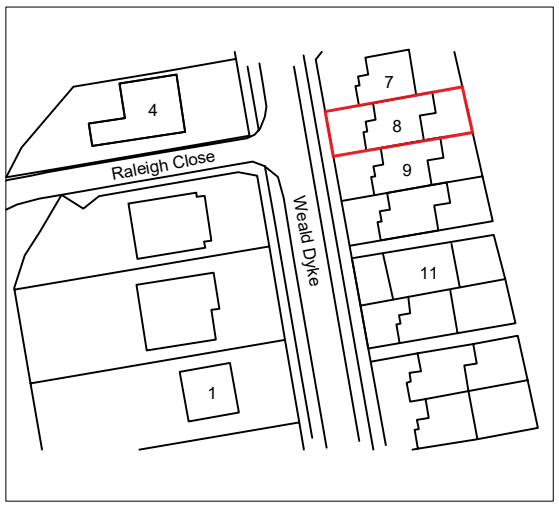


Location Plan
Scale 1:1250 @A3

0m 10 20 40

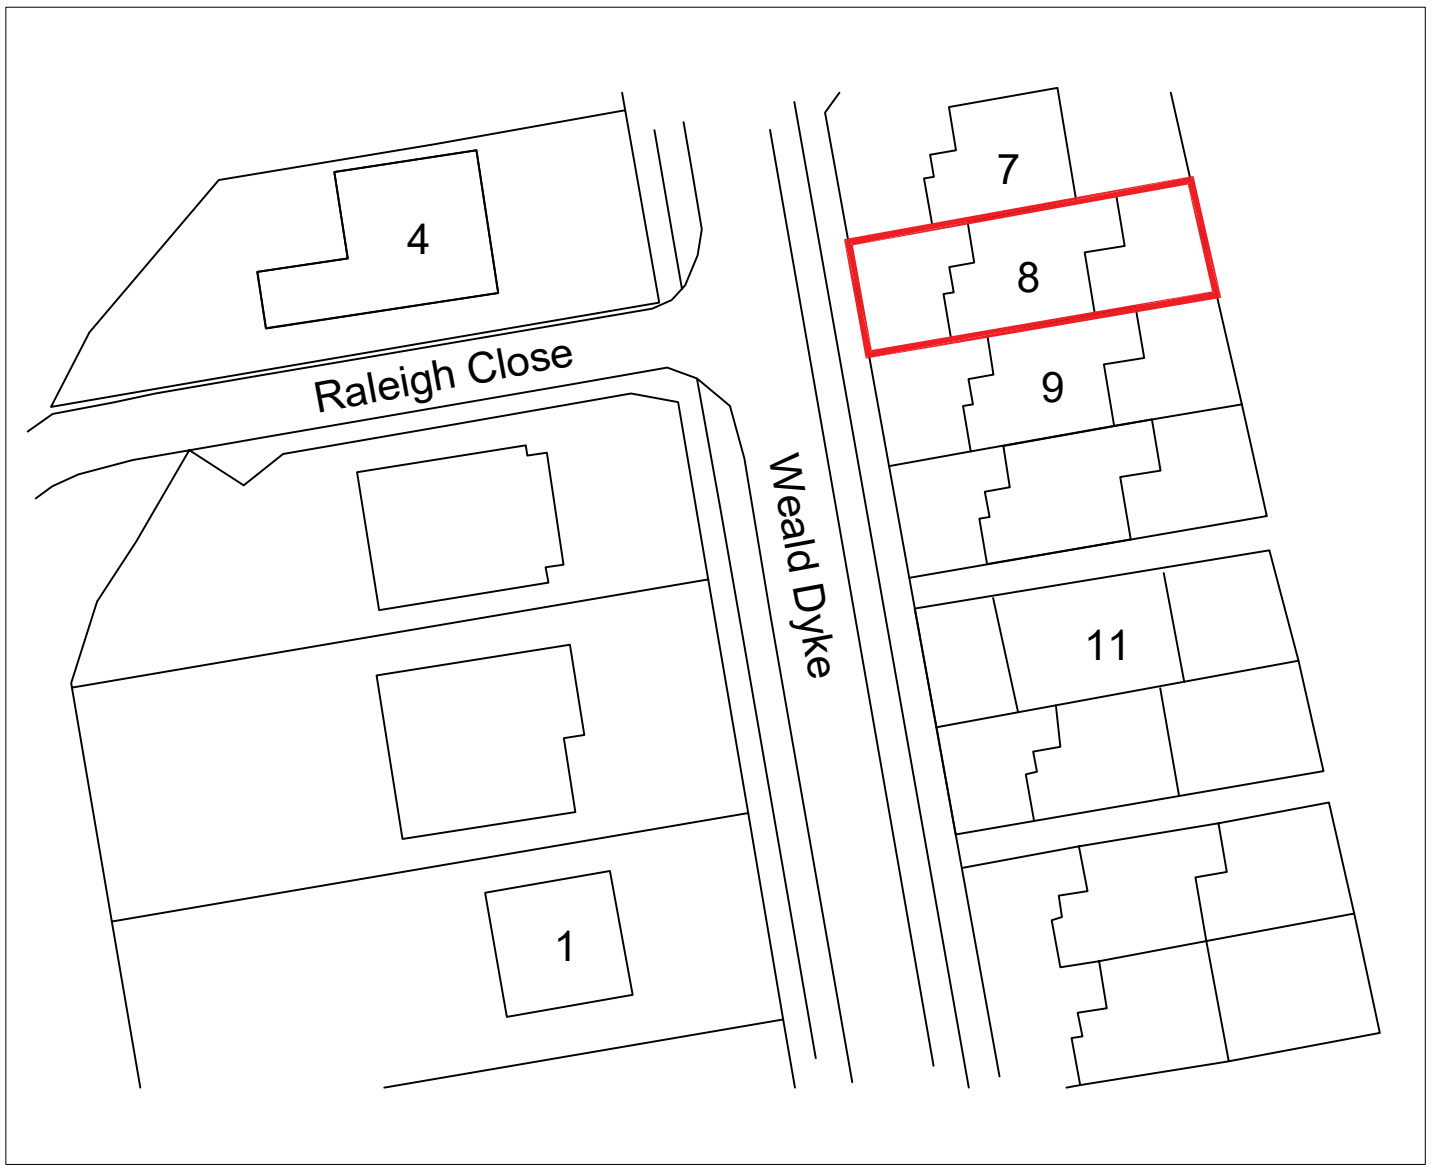


Block Plan
Scale 1:500 @A3

0m 5 10 15 20 30

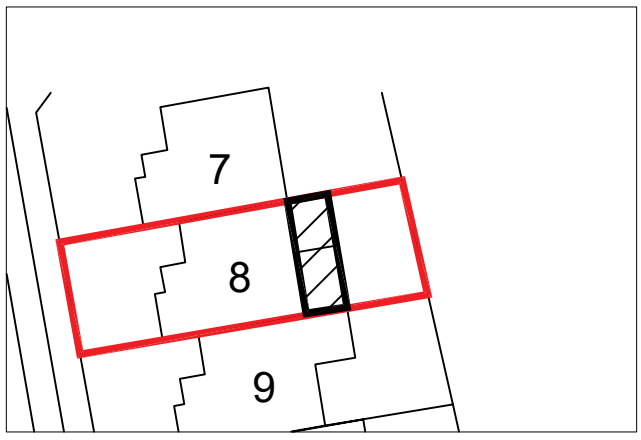


Block Plan with Proposed Extension
Scale 1:500 @A3

0m 5 10 15 20 30

8 Weald Dyke
Block Plan & Location Plan
Drawing_SK_001_RevB

