


PLANNING DRAWING - PROPOSEDSIGNAGE

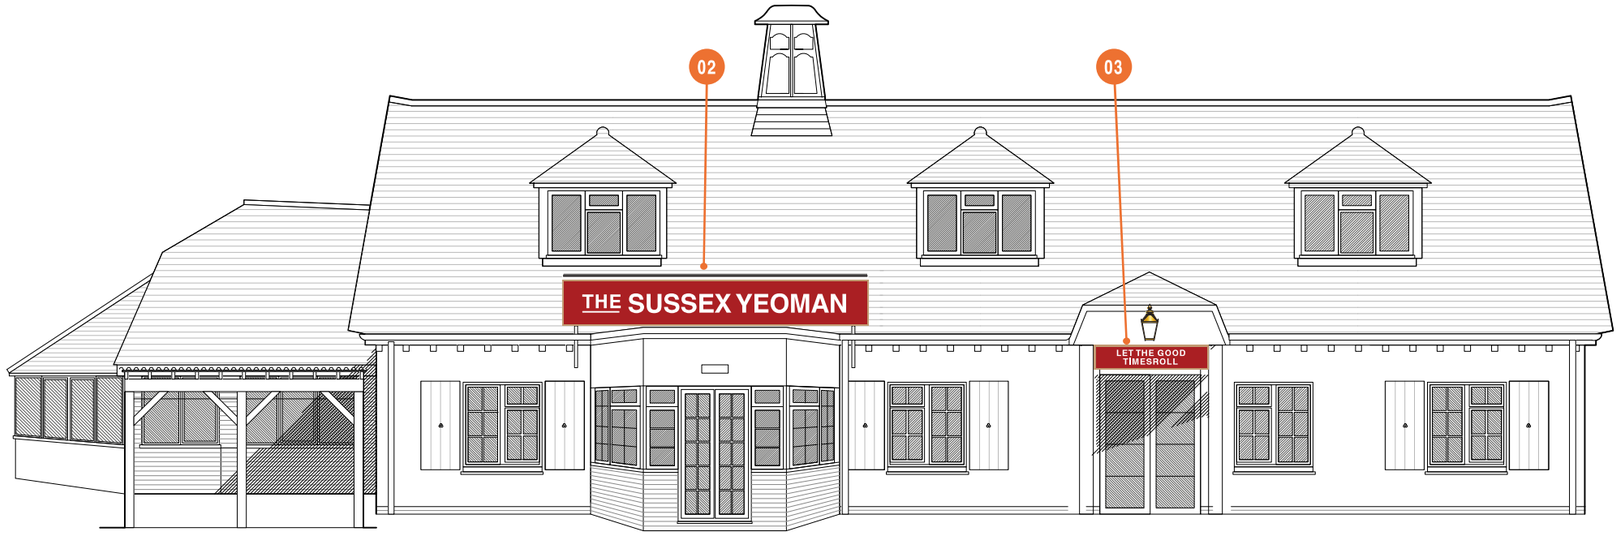

SOUTH WEST ELEVATION- Scale 1:100@ A3

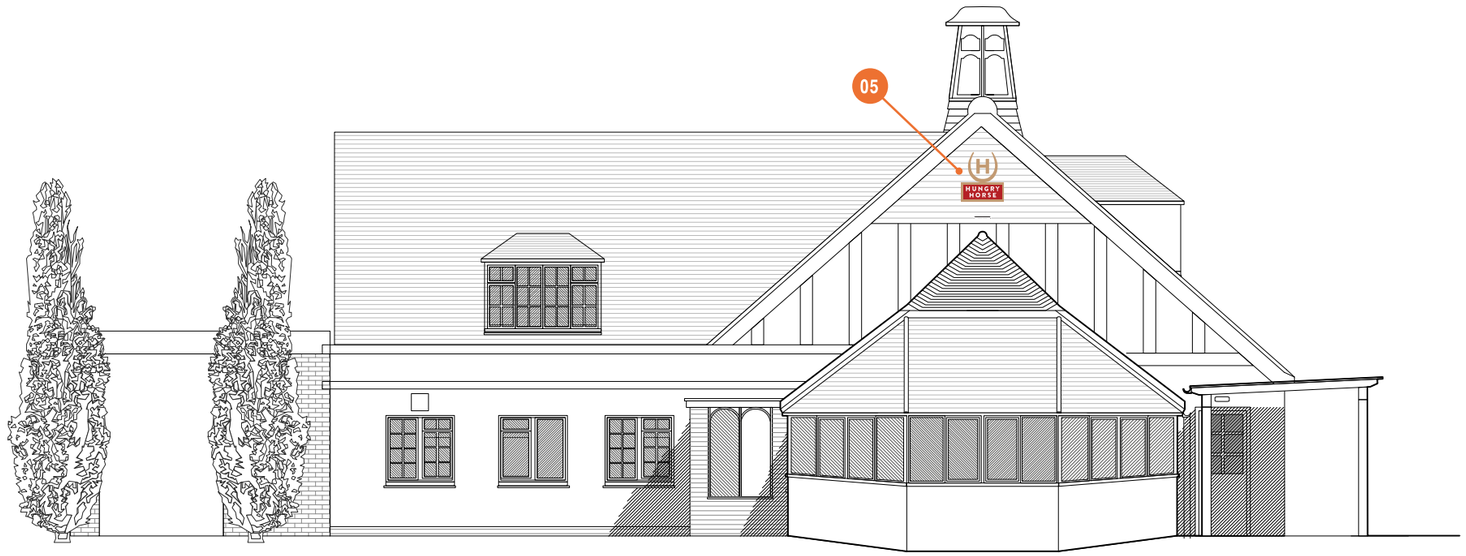

NORTH WEST ELEVATION- Scale 1:100@ A3

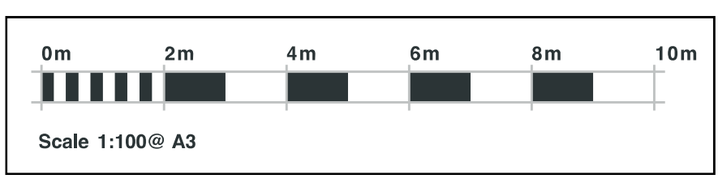

Scale 1:100@ A3

GREENE KING
BURY ST EDMUNDS

ashleigh®

COPYRIGHT:
THE ATTACHED DESIGNS AND ILLUSTRATIONS ARE INTENDED SOLELY FOR AND SHOULD ONLY BE USED BY, THOSE TO WHOM THIS DESIGN SPECIFICATION IS ADDRESSED.
THE CONTENTS ARE STRICTLY PRIVATE AND CONFIDENTIAL
ANY FORM OF REPRODUCTION, DISSEMINATION, COPYING, DISCLOSURE, MODIFICATION OR DISTRIBUTION IS STRICTLY PROHIBITED WITHOUT THE PRIOR WRITTEN CONSENT OF ASHLEIGH SIGNS LTD (COMPANY NO: 1325080)
REGISTERED ADDRESS:
ASHLEIGH HOUSE, BECKBRIDGE ROAD, NORMANTON INDUSTRIAL ESTATE, NORMANTON, WF6 1TE

HUNGRY HORSE
SUSSEX YEOMAN
PLANANTINE ROAD
GORING BY SEA
BN12 6JN

196999 - REV B
28/05/25 - SRL