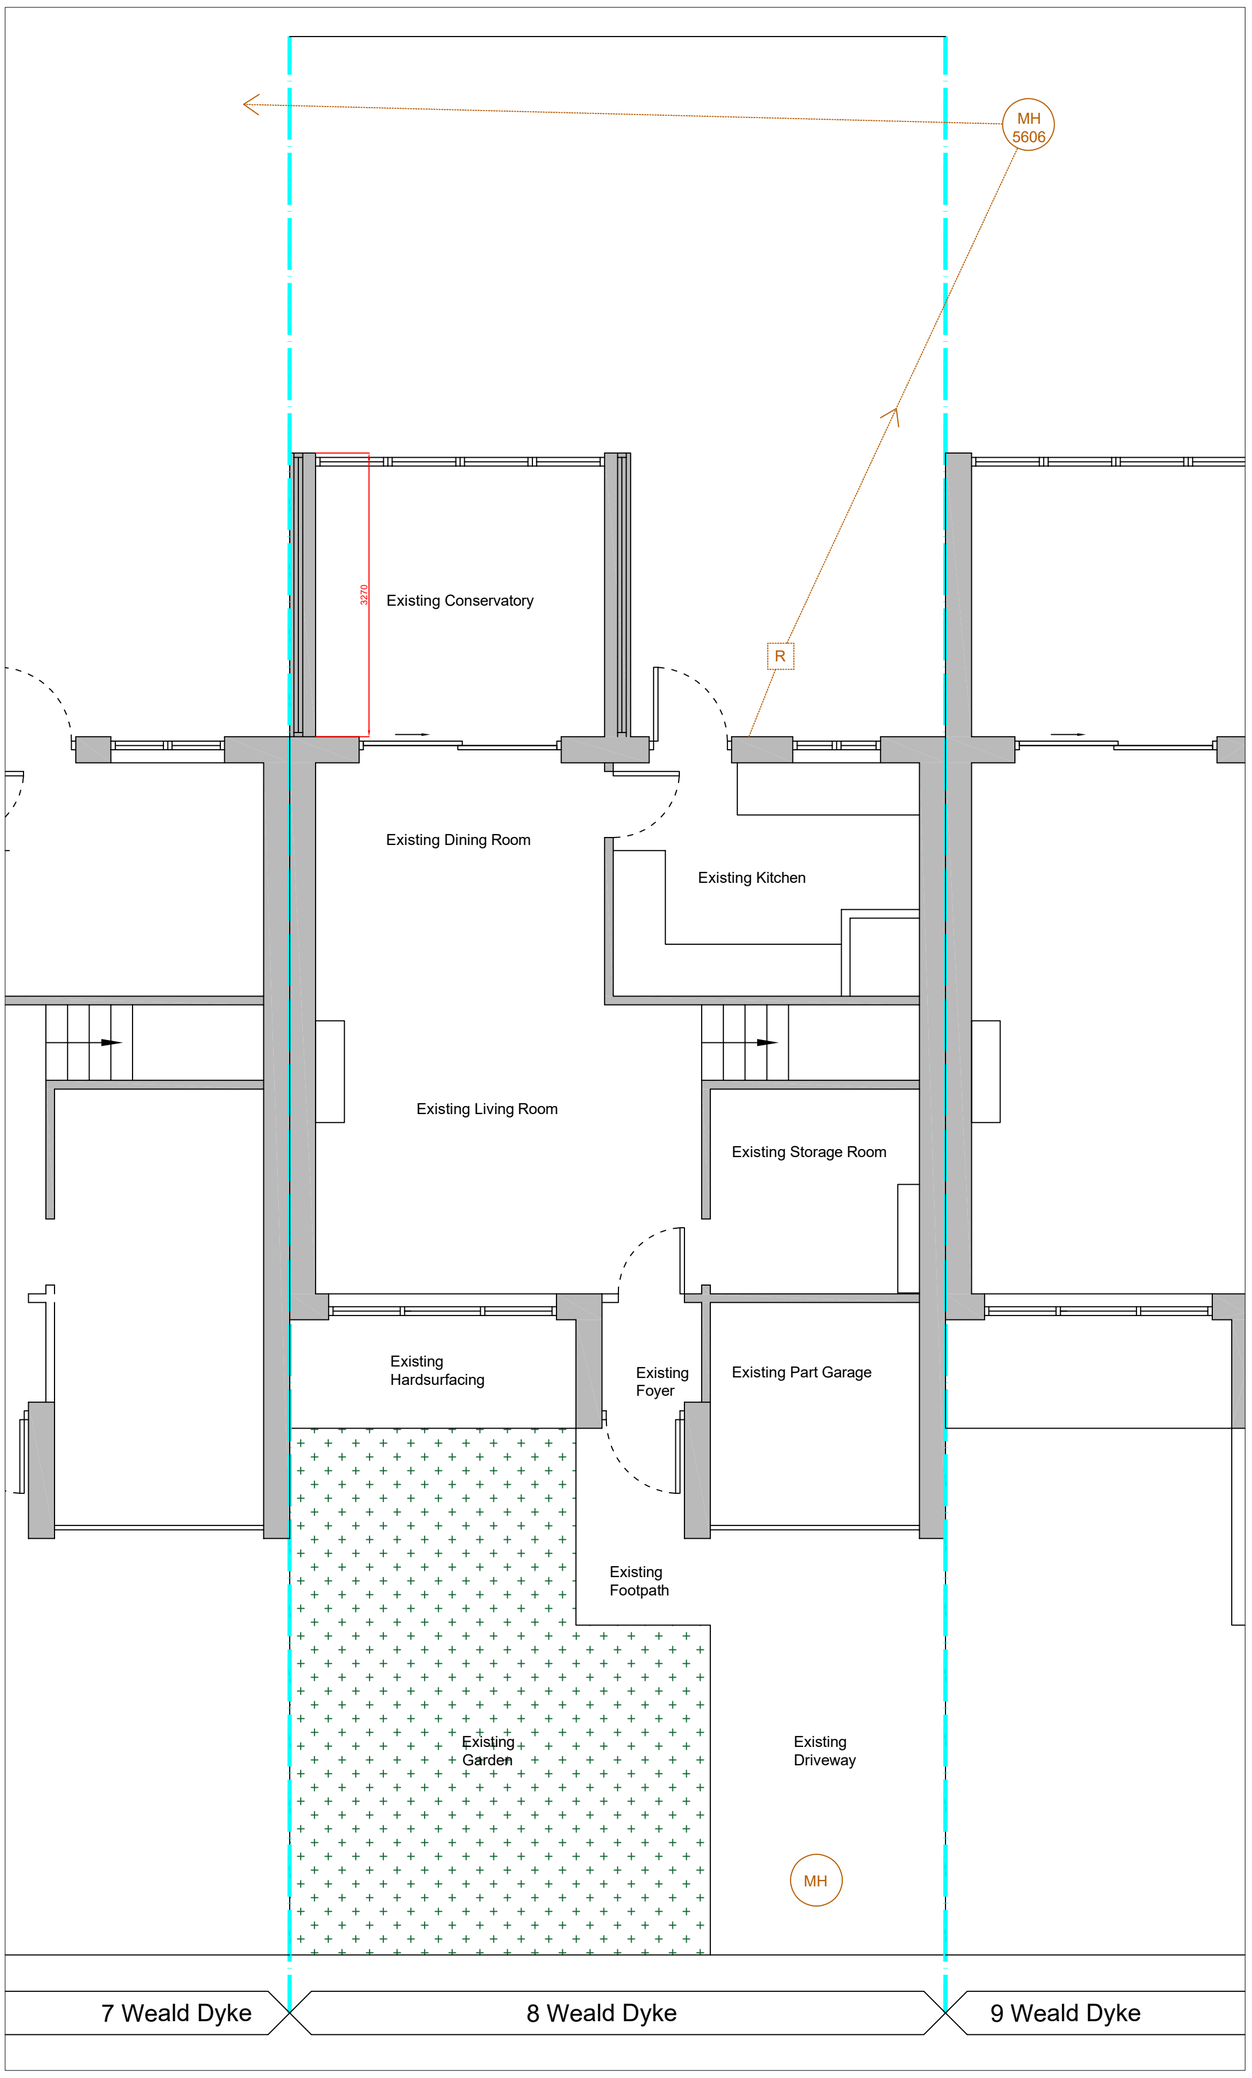


Existing GF Plan

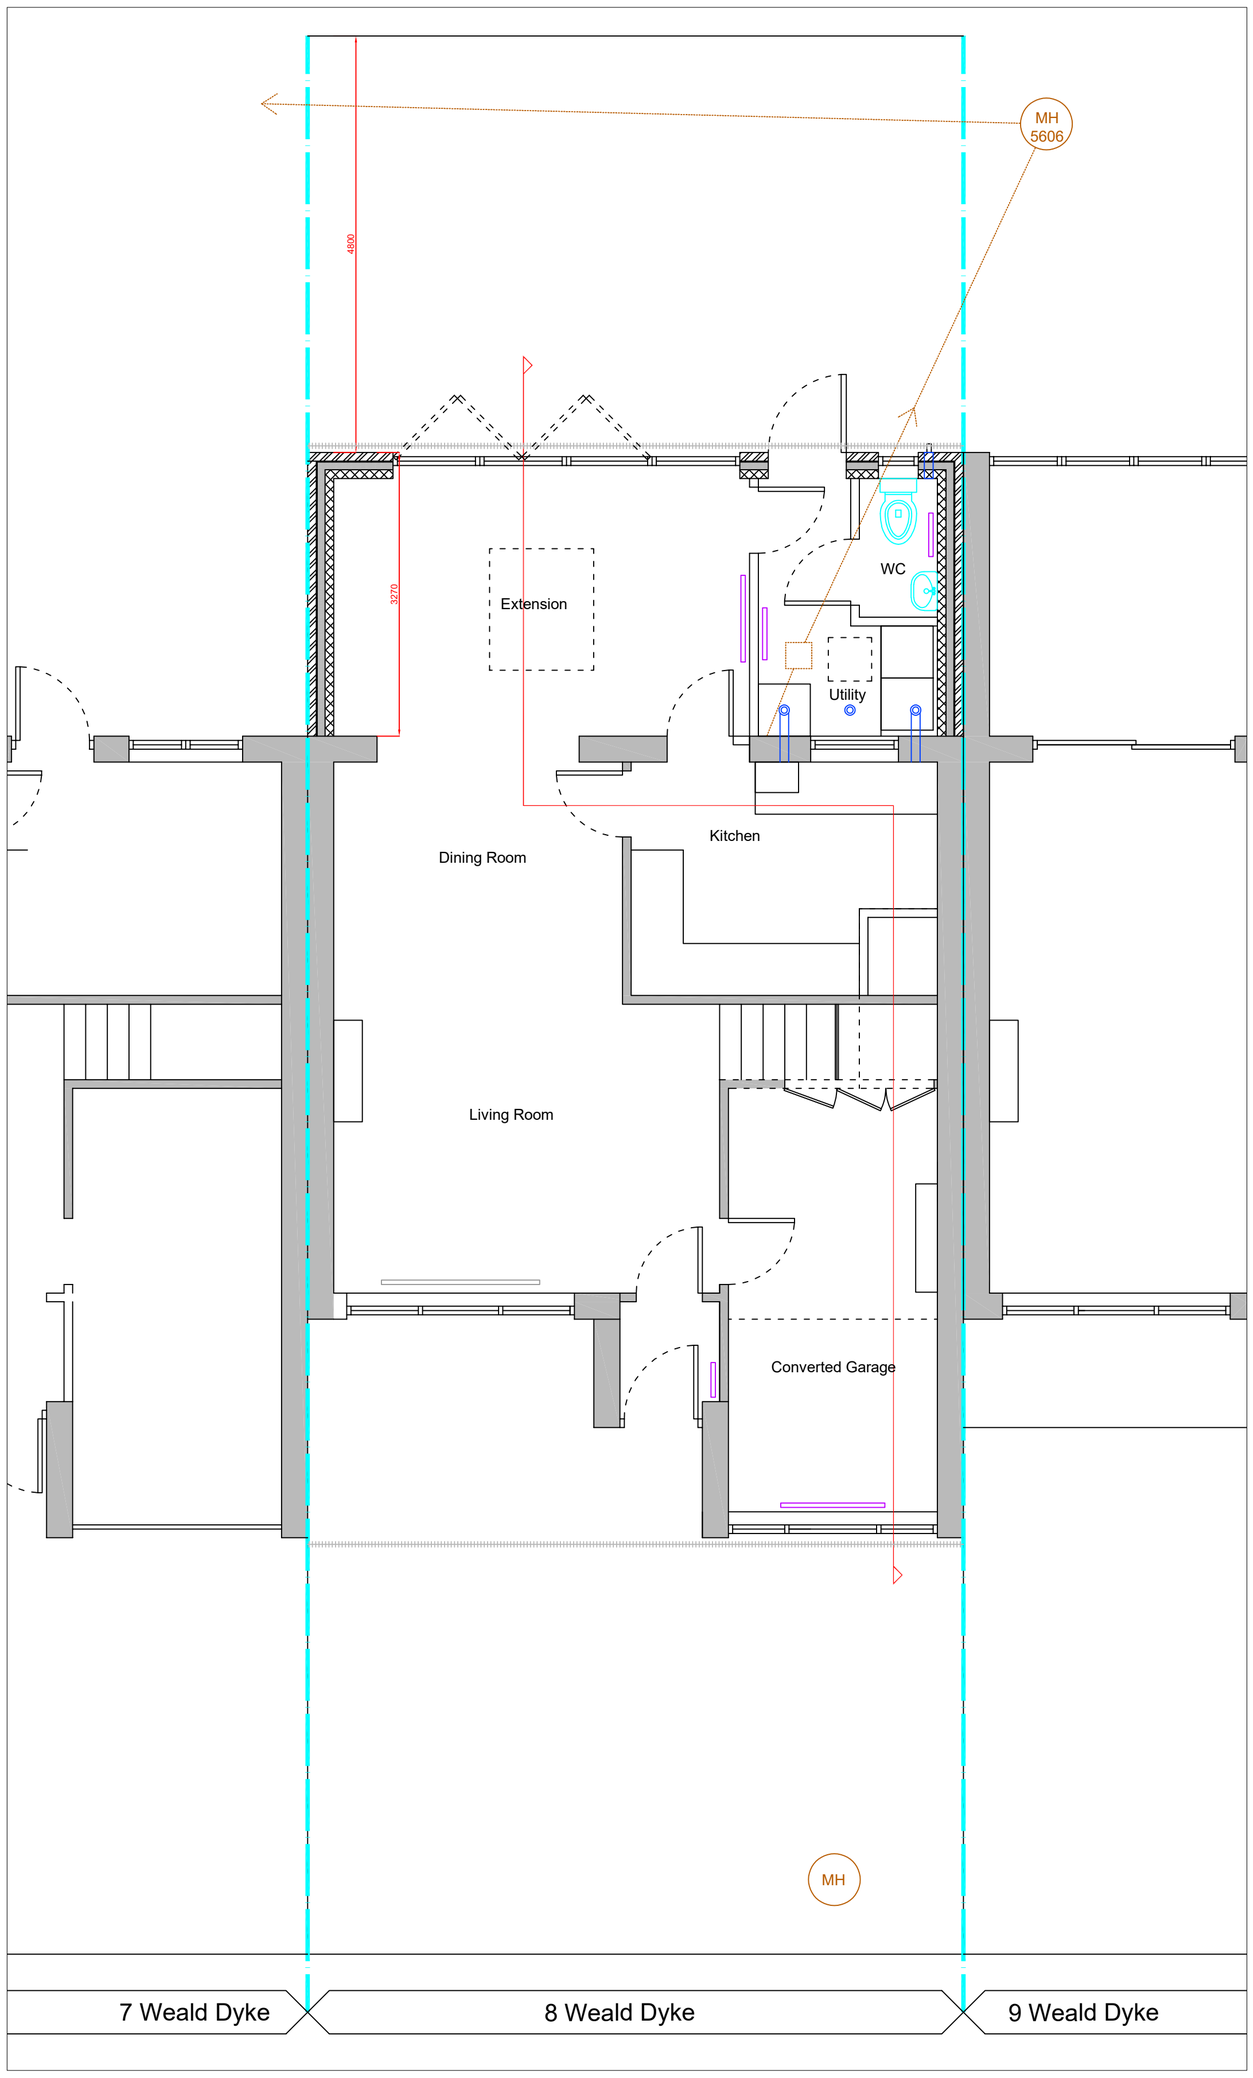


Proposed GF Plan

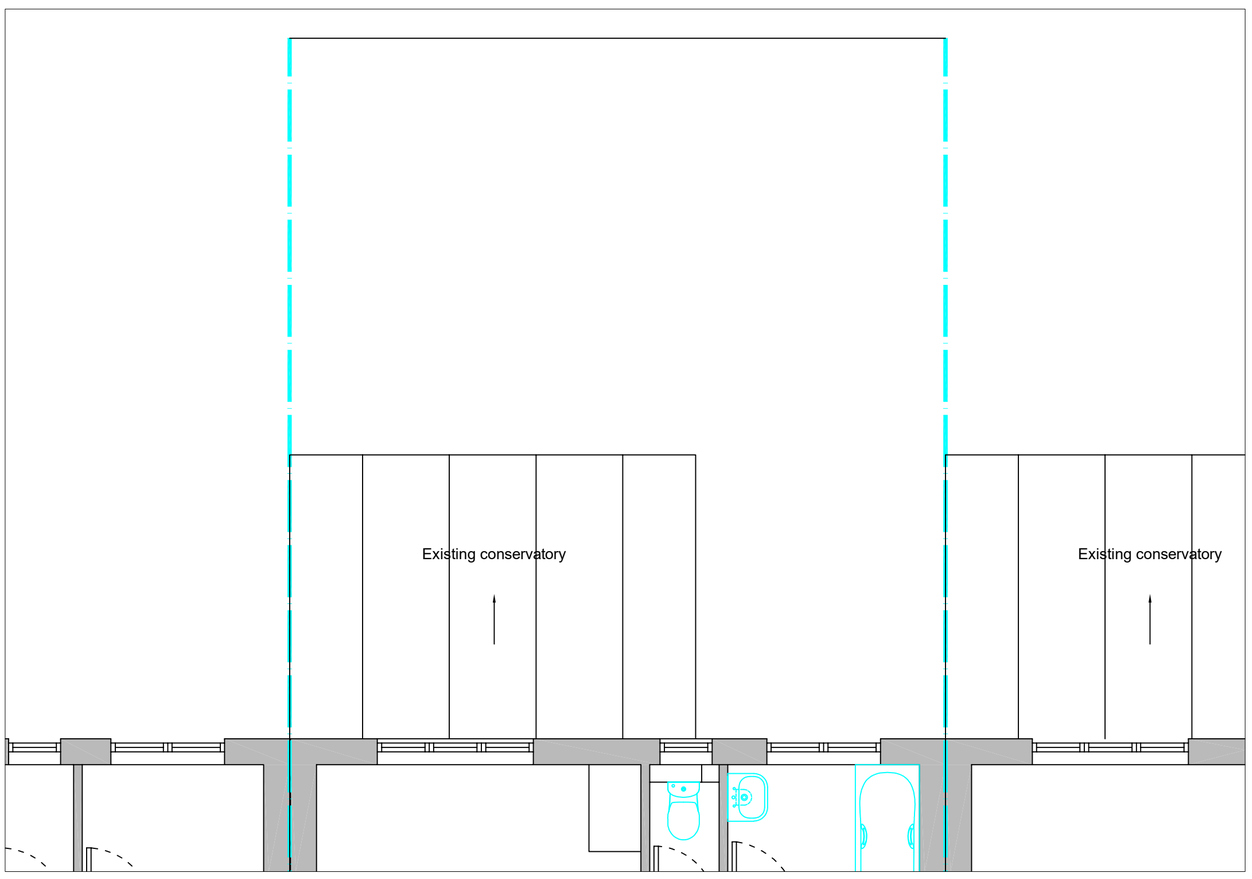


Existing 1F Plan

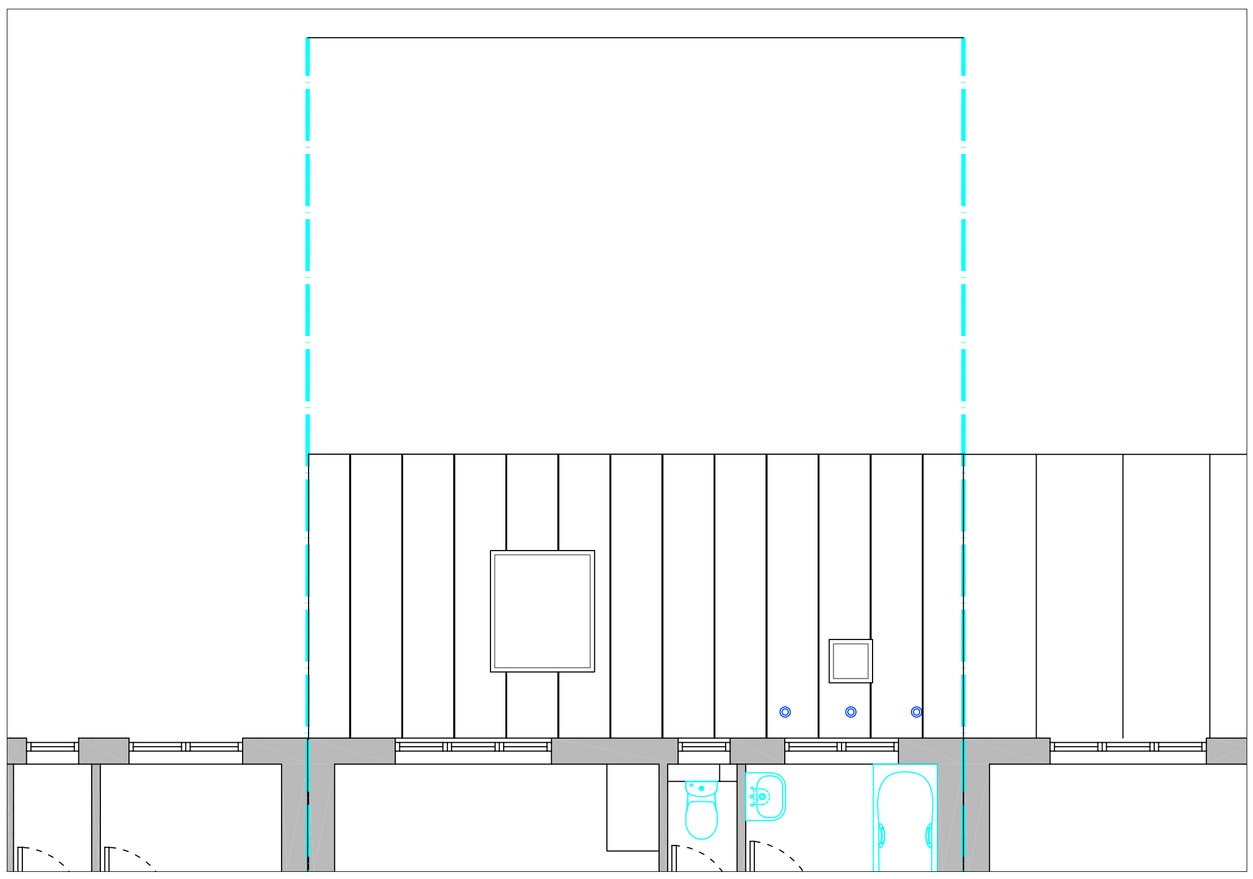

Proposed 1F Plan

8 Weald Dyke
Existing & Proposed; Floor Plans
Drawing_SK_100_RevB
Scale 1:50 @ A1

