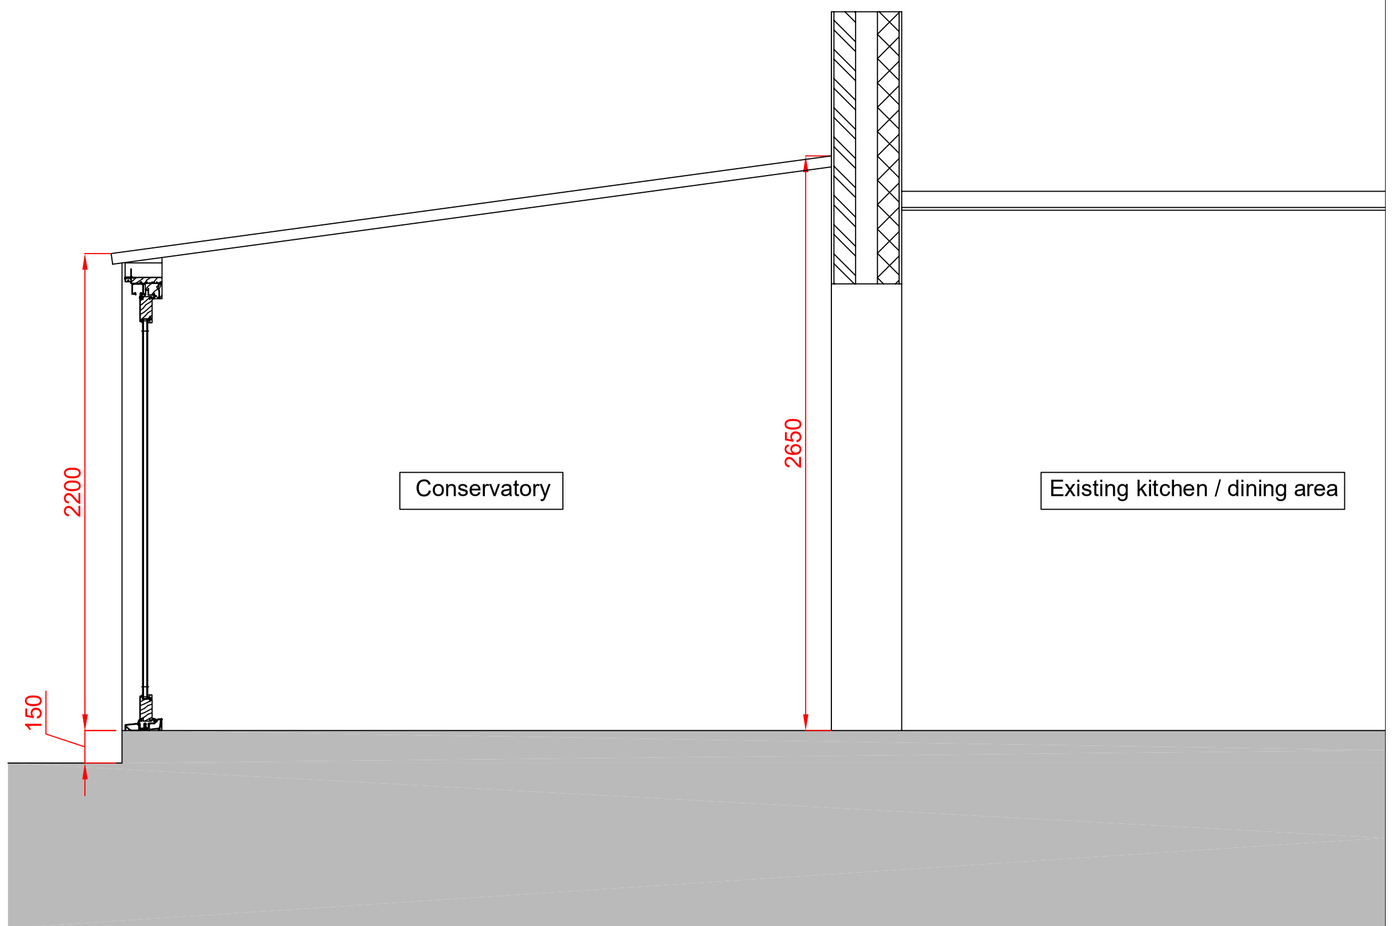

EXISTING SECTION

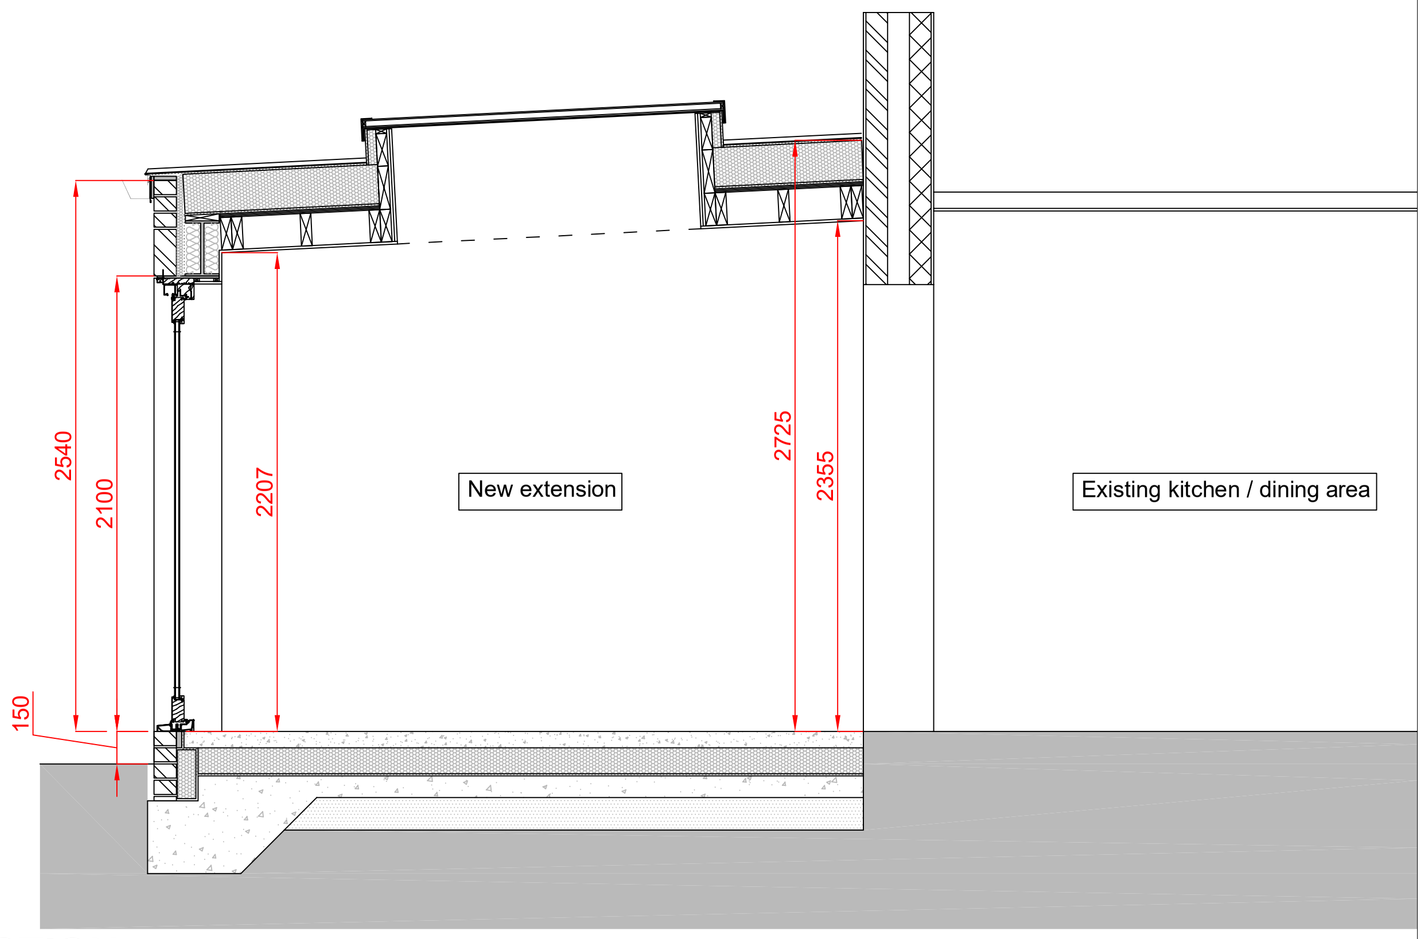

PROPOSED SECTION

8 Weald Dyke
Existing & Proposed; Section
Drawing_SK_102_RevB
Scale 1:20 @ A1

1:20 scale 0m 0.5 1 1.5 2