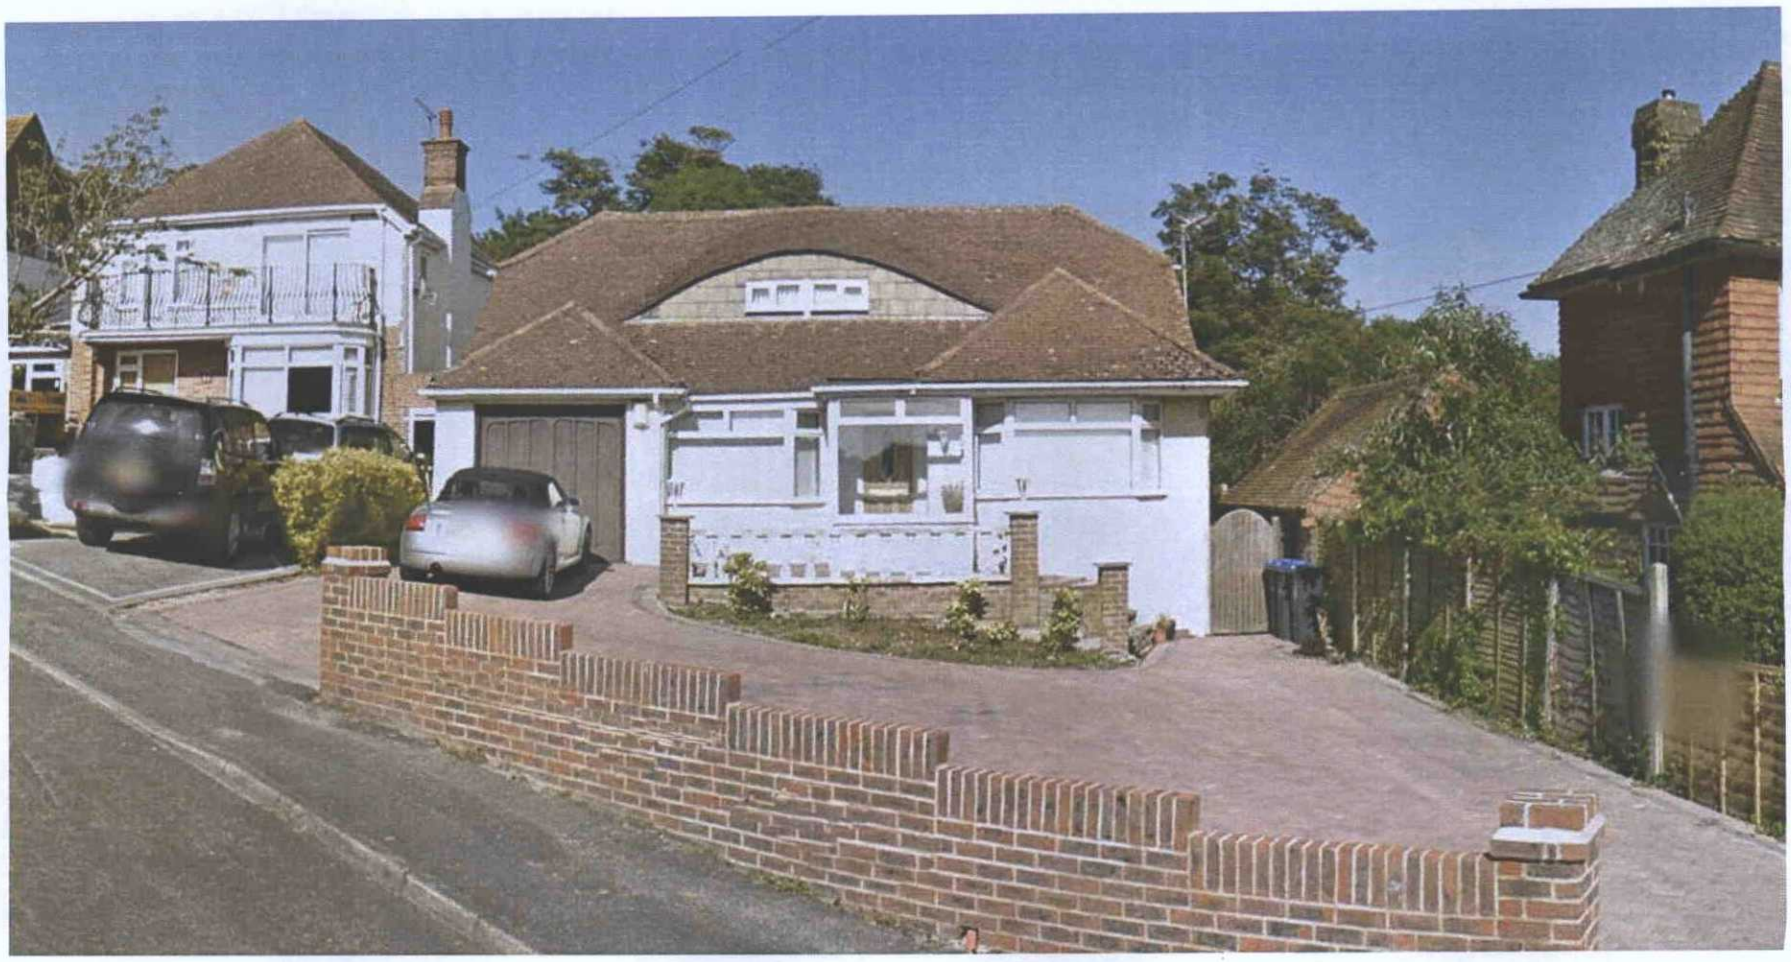

AS EXISTING



AS PROPOSED

ADUR & WORTHING
PLANNING SERVICES
PLAN AWDM/0669/15
DATE VALID 13 MAY 2015

dh:design_ architectural design consultancy

Job Name: 22 Ring Road, Lancing, BN15 0QE		
Status: PLANNING	Drawing Title: PROPOSED AND EXISTING STREET ELEVATION MONTAGE	
Date: April 15	Scale: NTS @ A3	Job Ref: 092
© All rights reserved		Drawing Number: L-104