PROPOSED DRAWINGS

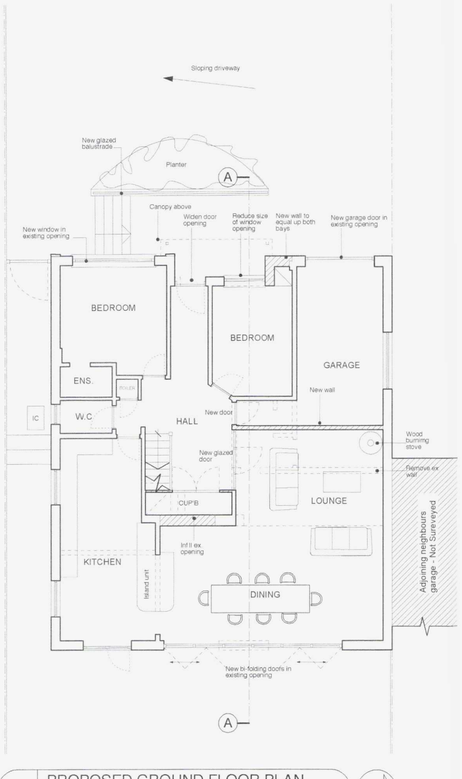

16 PROPOSED GROUND FLOOR PLAN
Scale 1:100

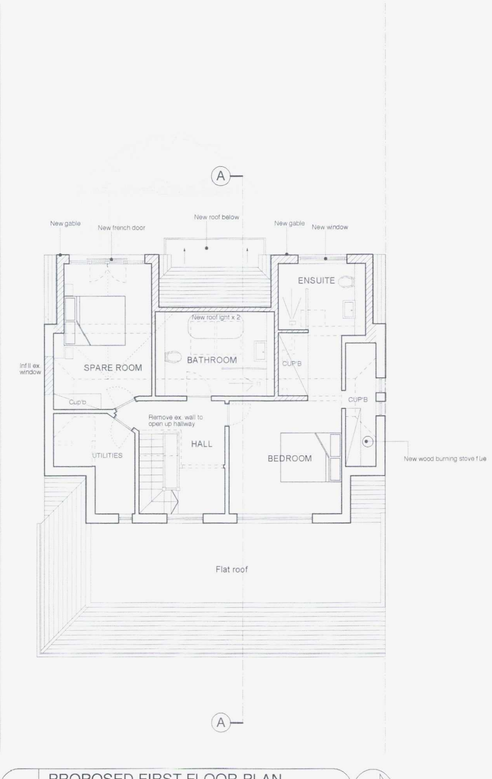

17 PROPOSED FIRST FLOOR PLAN
Scale 1:100

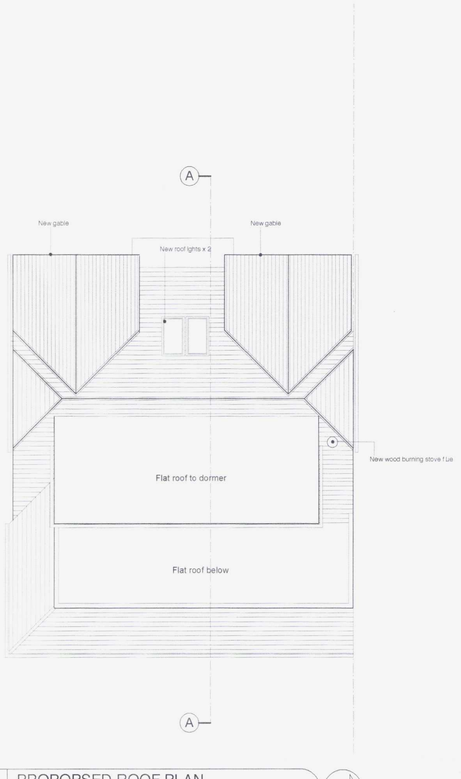

18 PROPOPSED ROOF PLAN
Scale 1:100

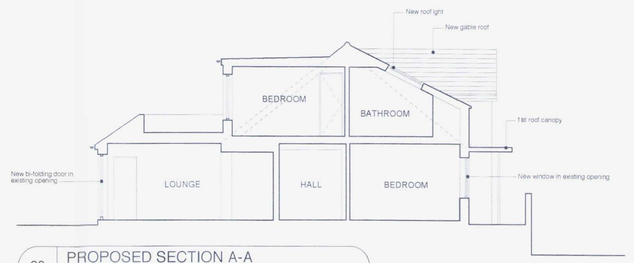

22 PROPOSED SECTION A-A
Scale 1:100



19 PROPOSED REAR ELEVATION (EAST)
Scale 1:100



20 PROPOSED FRONT ELEVATION (WEST)
Scale 1:100



21 PROPOSED SIDE ELEVATION (SOUTH)
Scale 1:100

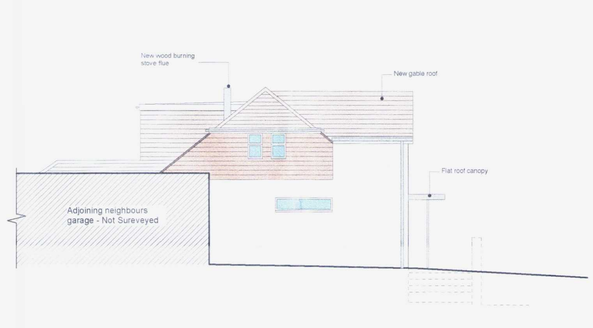

23 PROPOSEdDSIDE ELEVATION (NORTH)
Scale 1:100

ADUR & WORTHING PLANNING SERVICES
PLAN AWDM/ 0669/15
DATE VALID 13 MAY 2015

SCALE BAR @ 1 : 50
0m 1 2 3 4 5

SCALE BAR @ 1 : 100
0m 1 2 3 4 5 6 7 8 9 10

dh:design_ architectural design consultancy

Job Name: 22 Ring Road, Lancing, BN15 0QE
Status: PLANNING
Drawing Title: PROPOSED DRAWINGS
Date: April 15
Scale: 1:100 @ A1
Job No: 092
Drawing number: L-103