EXISTING DRAWINGS

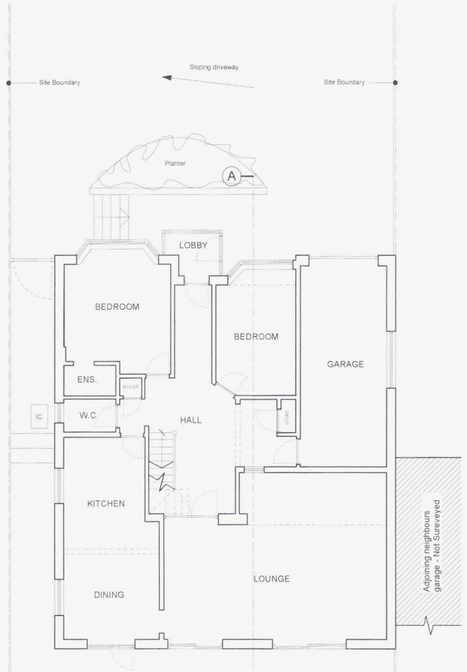

1 EXISTING GROUND FLOOR PLAN
Scale 1:100

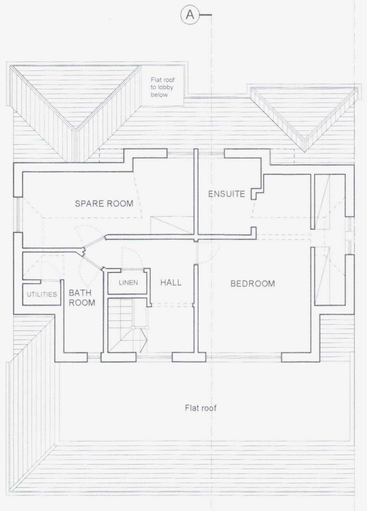

2 EXISTING FIRST FLOOR PLAN
Scale 1:100

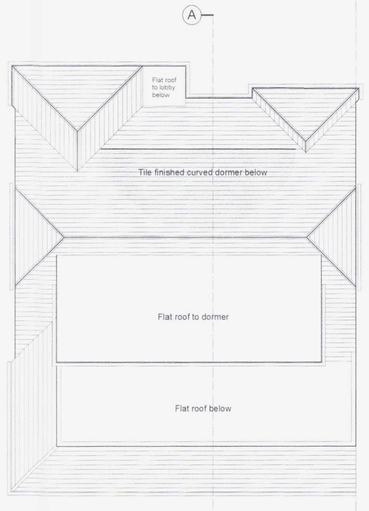

3 EXISTING ROOF PLAN
Scale 1:100



4 EXISTING REAR ELEVATION (EAST)
Scale 1:100



5 EXISTING FRONT ELEVATION (WEST)
Scale 1:100



6 EXISTING SIDE ELEVATION (SOUTH)
Scale 1:100



7 EXISTING SIDE ELEVATION (NORTH)
Scale 1:100

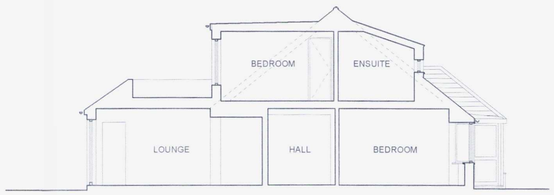

8 EXISTING SECTION A-A
Scale 1:100

ADUR & WORTHING PLANNING SERVICES
PLAN AWDM/ 0669/15
DATE VALID 13 MAY 2015

SCALE BAR @ 1 : 5 0
0m 1 2 3 4 5

SCALE BAR @ 1 : 1 0 0
0m 1 2 3 4 5 6 7 8 9 10

dh:design_ architectural design consultancy

Job Name: 22 Ring Road, Lancing, BN15 0QE

Status: FEASIBILITY
Drawing Title: EXISTING DRAWINGS

Date: April 15
Scale: 1:100 @ A1
Job No: 092

© dh:design_ ltd
Drawing Number: L-102