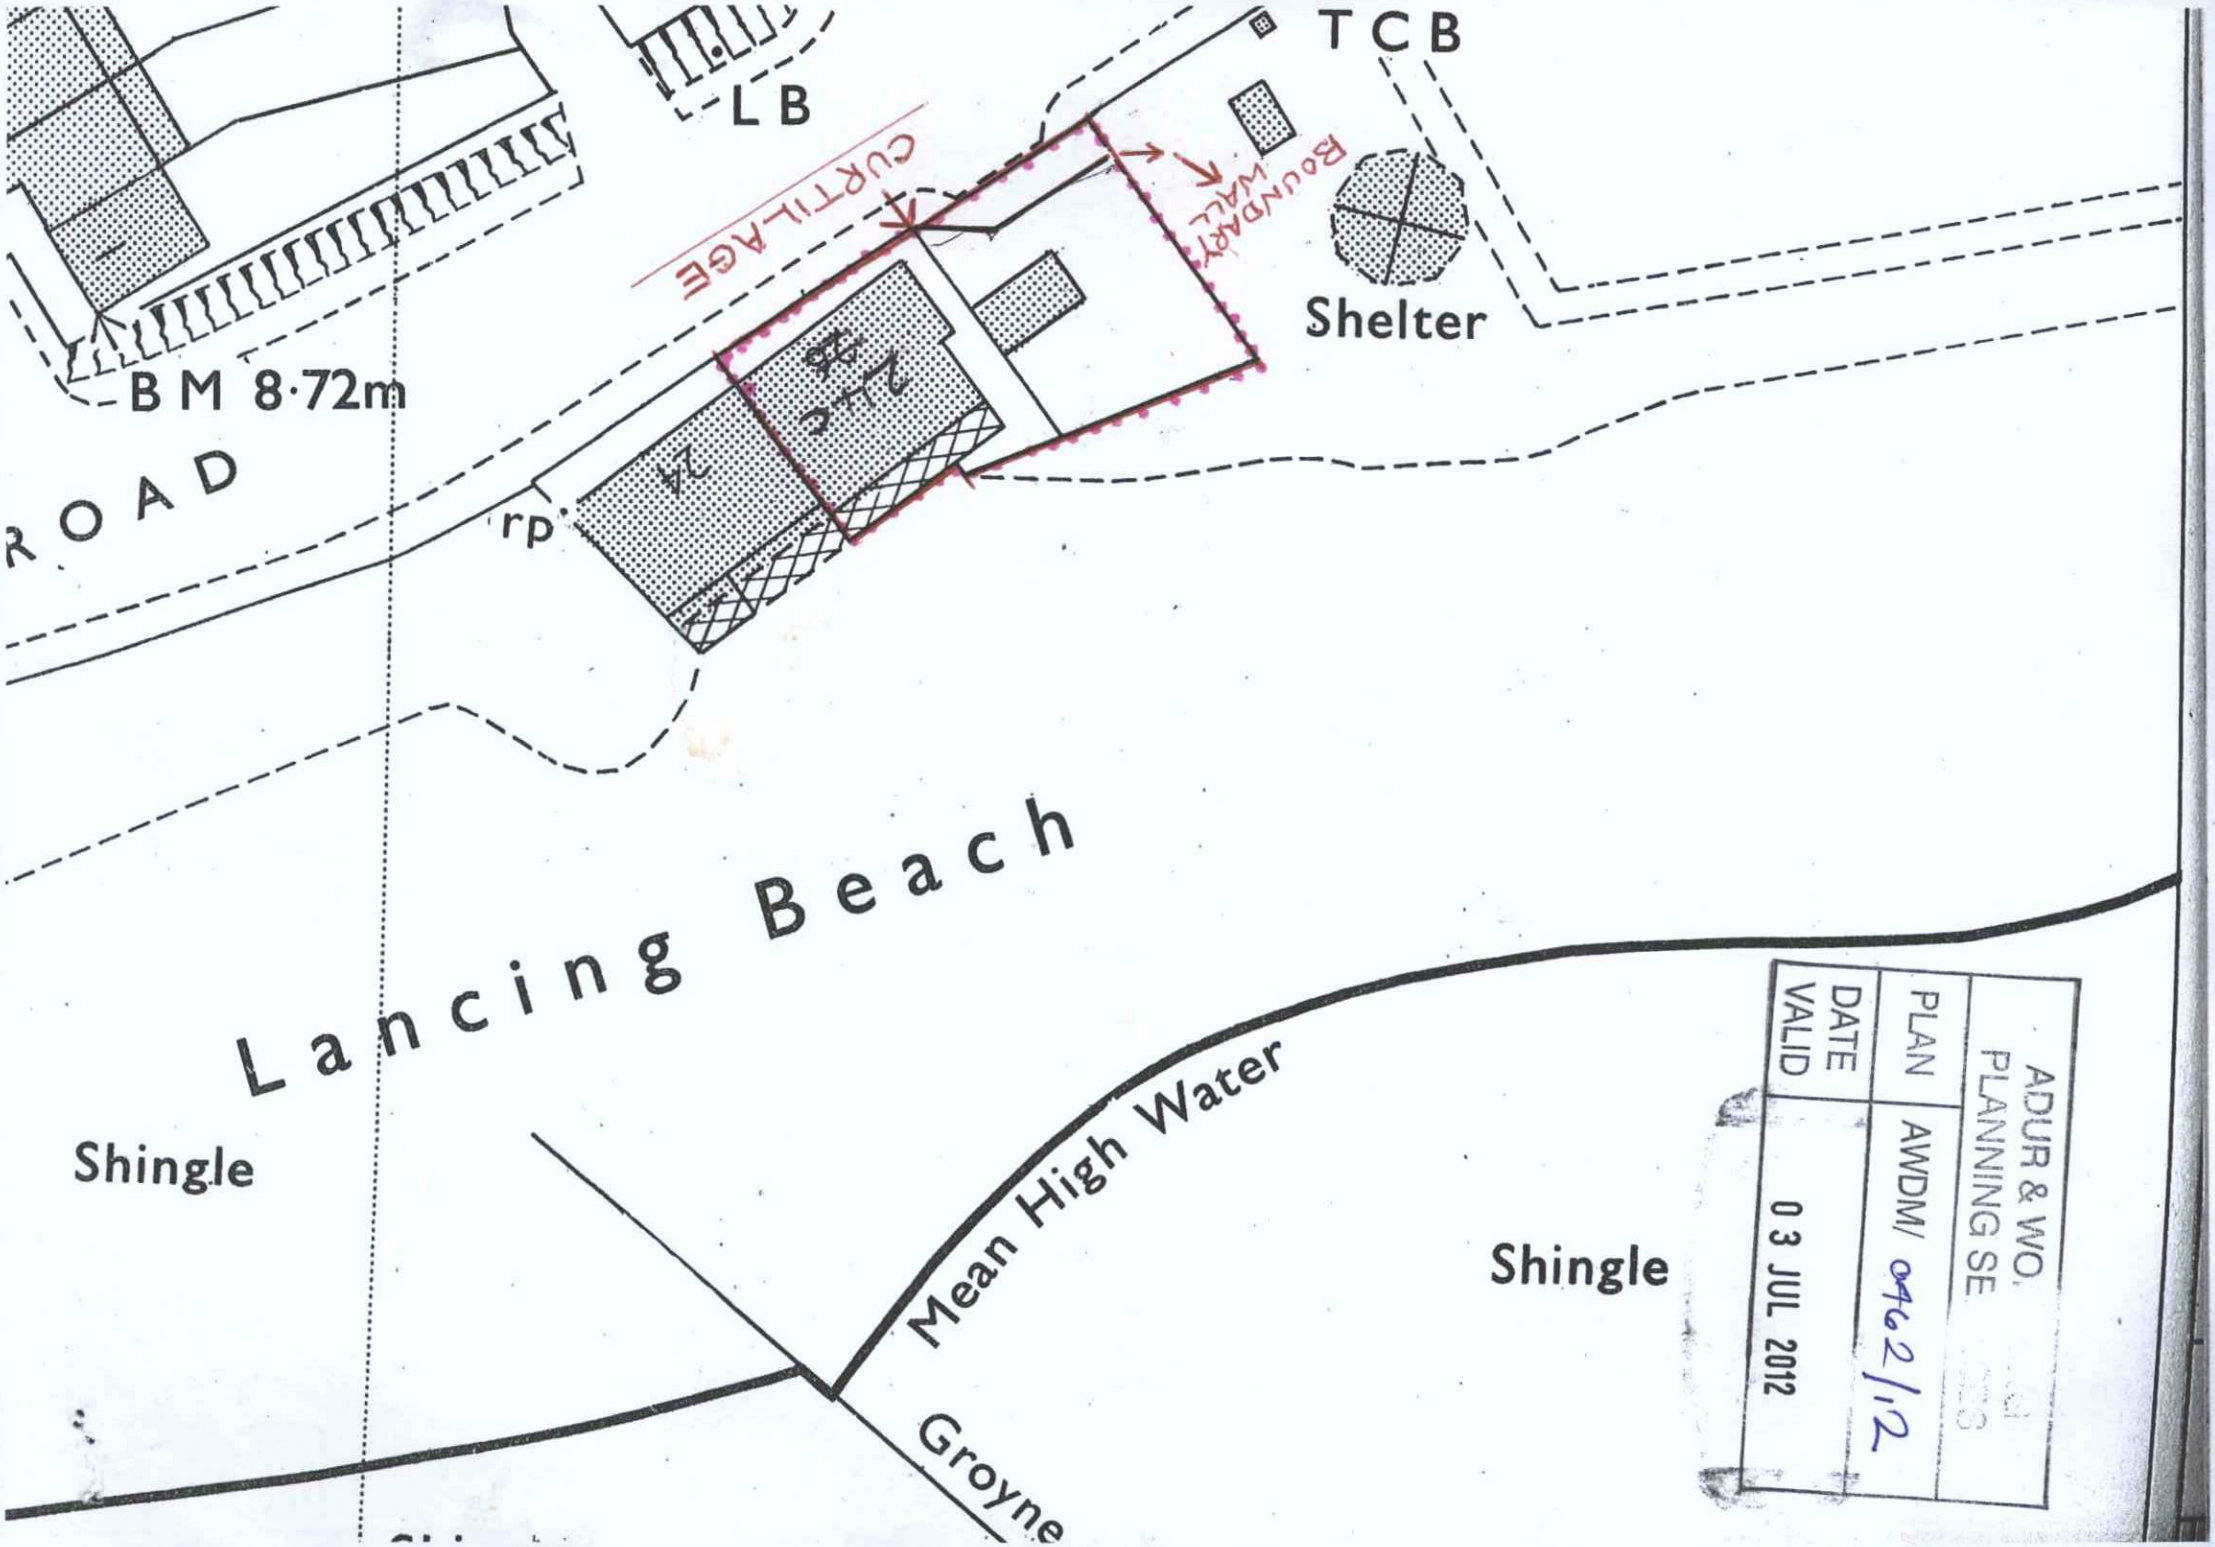
T C B
L B
COURTILAGE
BOUNDARY WALL
Shelter
B M 8·72m
ROAD
rp
Lancing Beach
Shingle
Mean High Water
Shingle
Groyne
ADUR & WORTHING PLANNING SE
PLAN
AWDM/ 0462/12
DATE VALID
03 JUL 2012