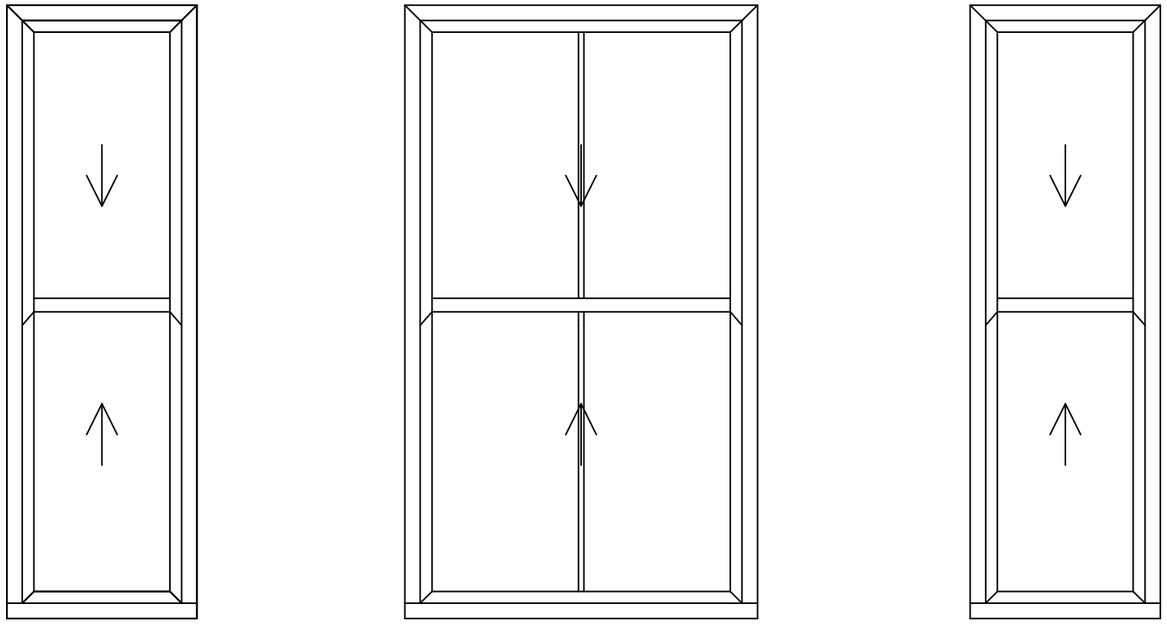

Existing Window A - Bedroom

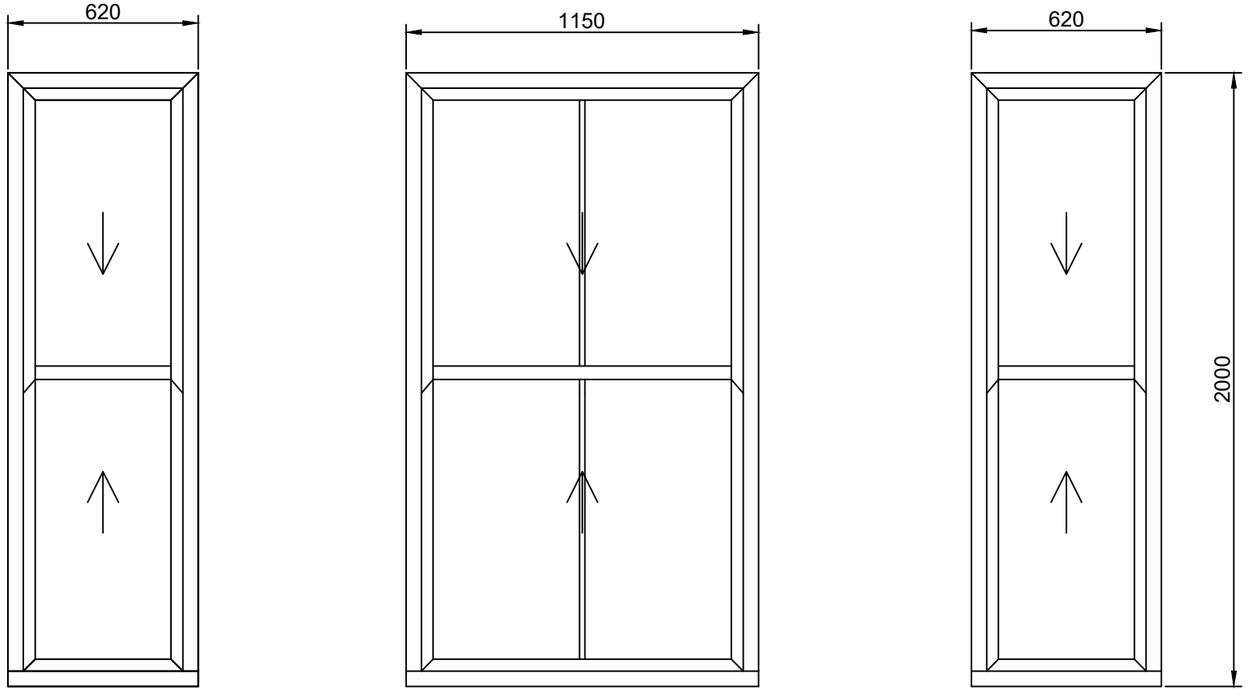

Proposed Window A - Bedroom

Mrs J Crisp
1 Colebrook Road
Southwick
BN42 4AL

Window Replacement

Scale: 1:20
Date: August 2021
Drawn: Stephanie McCarthy

ADUR & WORTHING HOME IMPROVEMENT ASSISTANCE
ADUR & WORTHING COUNCILS
PORTLAND HOUSE
RICHMOND ROAD
WORTHING
BN11 1HS

0 20 40