Site Photos



Rear (NW) & Side (SW)



Side (SW) & Front (SE)



Side (NE) & Part Rear (NW)



Part Side (NE) & Rear (NW)

Existing Elevations

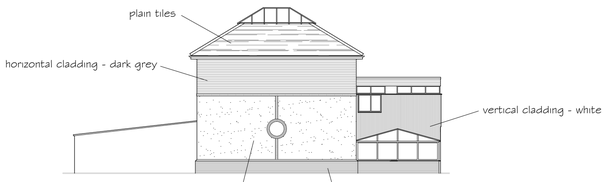

Side (SW)



Front (SE)



Side (NE)



Rear (NW)

0 5 10 15 20 25

Metres

Proposed Elevations

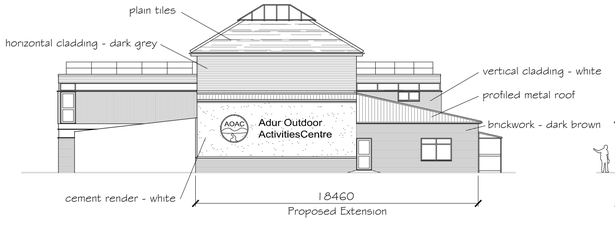

Side (SW)



Front (SE)



Side (NE)

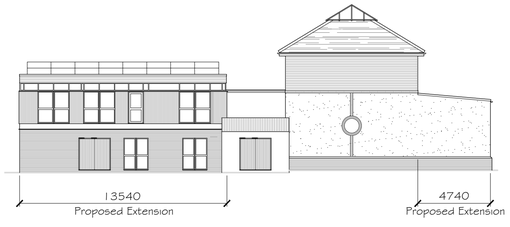

Rear (NW)

Notes:
1. Matenals and finishes of new extension to match existing wherever possible.
2. Fire escape balcony walkways and stairs omitted for clanty (see plans on drawing 13-08-01& 13-08-02 for details).

Associated Drawings:
13-08-01 Ground Floor Plan - Existing & Proposed
13-08-02 First Floor Plan - Existing & Proposed

Planning

Rev	Change	Date
B	8250 dim was 9000	14/11/13
A	9000 dim was 9355	5/11/13

MARSHALLCLARK
CHARTERED SURVEYORS AND COMMERCIAL PROPERTY CONSULTANTS
Marshall Clark LLP
24 Grafton Road, Worthing
West Sussex BN11 1QP
T: 01903 236599
F: 01903 208973
E:admin@marshallclark.co.uk
www.marshallclark.co.uk

Site
Adur Outdoor Activities Centre
Brighton Road
Shoreham by Sea
West Sussex
BN43 5LT

Project
Proposed Extension

Title
Elevations
- Existing & Proposed

Date: 29 Aug 2013
Scale: 1:200
Sht. Size: A1
Drg No: 13-08-03
Rev: B