


A3 DRAWING (Print with no scaling)

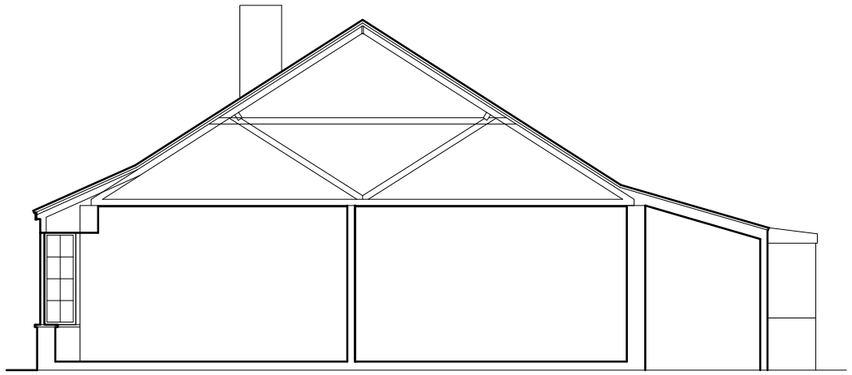


EXISTING SIDE ELEVATION

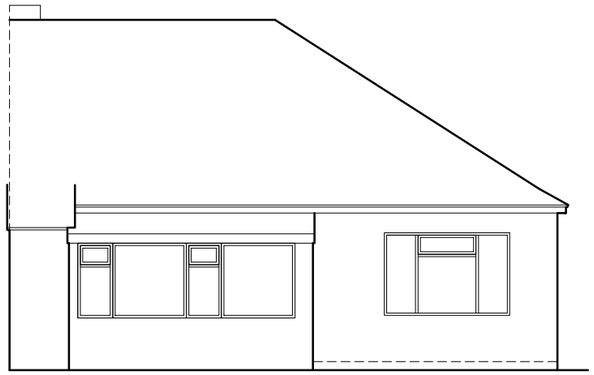


EXISTING REAR ELEVATION

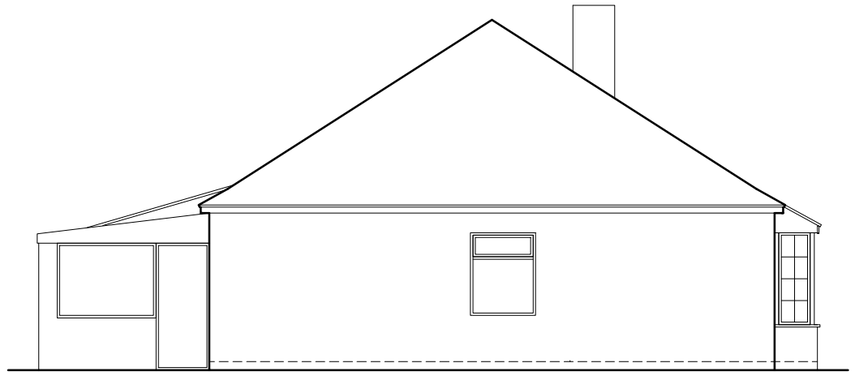

EXISTING SIDE ELEVATION

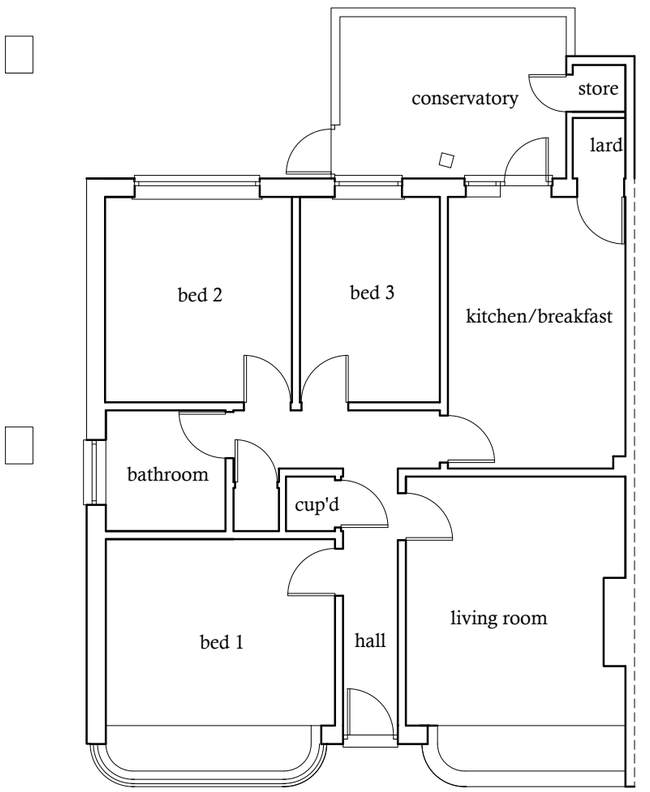

EXISTING FLOOR PLAN

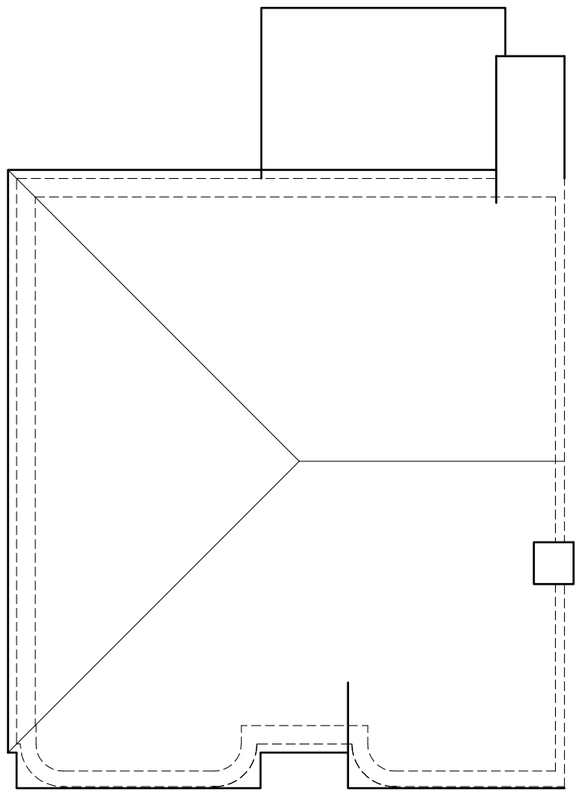

EXISTING ROOF PLAN

Proposal: PROPOSED LOFT CONVERSION

SAB ARCHITECTURAL DESIGN CONSULTANTS

Drawing Description.
EXISTING ELEVATIONS, FLOOR & ROOF PLANS

Location.
3 The Drive, LANCING, BN15 8PT

Tel: 07917858987
Email: architectural@sky.com

For: Mr & Mrs Brian Mordey

Date : Oct 2019

Scale : 1:100

Drawing No: 2019-47-LOFT01 rev.