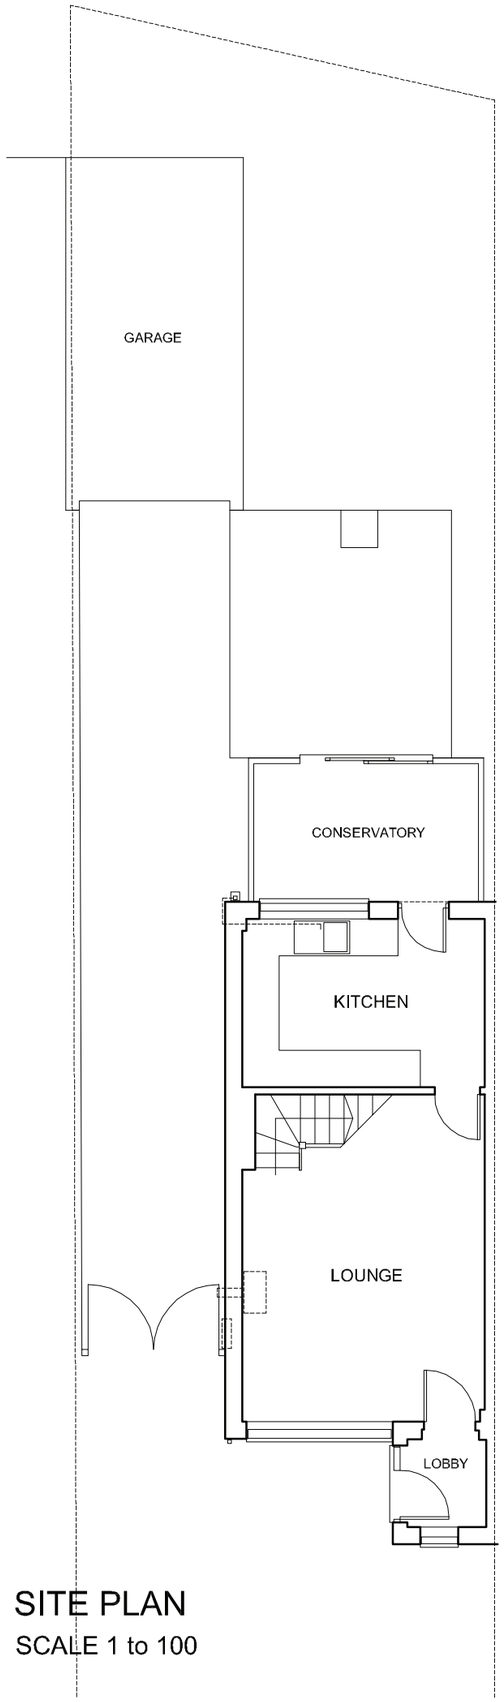

SITE PLAN
SCALE 1 to 100

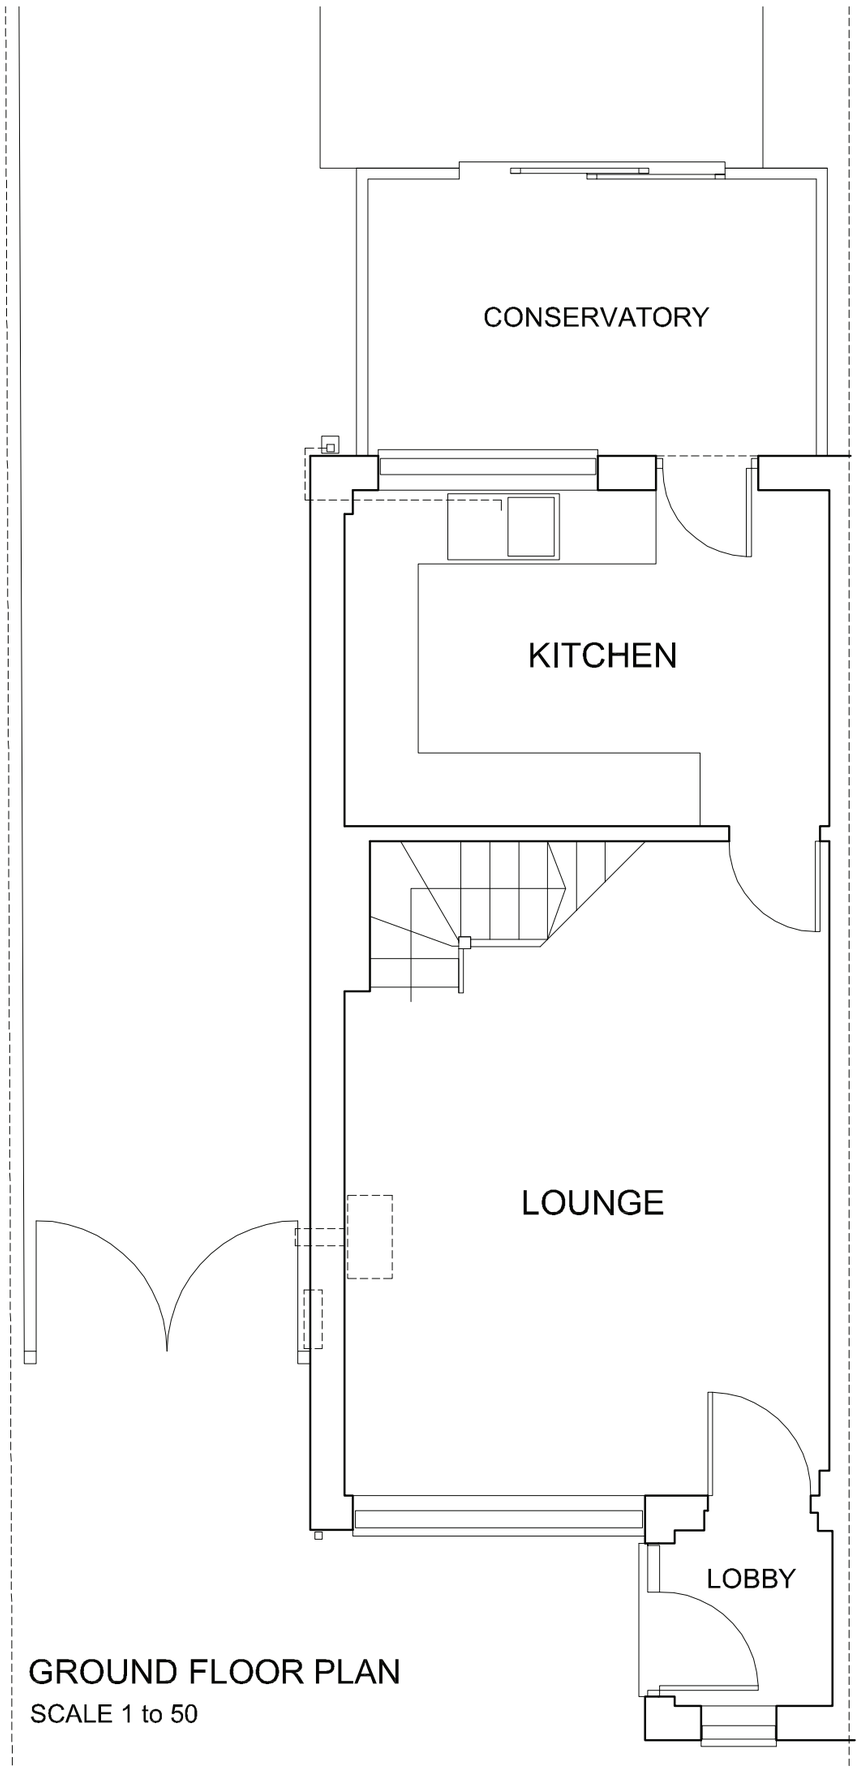

GROUND FLOOR PLAN
SCALE 1 to 50

SCALE 1 to 100

0m 1m 2m 3m 4m 5m 6m 7m 8m 9m 10m

0m 1m 2m 3m 4m 5m

SCALE 1 to 50

N

PAPER SIZE A3

.

P A G E
P A R T N E R S H I P
18 Middleton Avenue Hove Sussex BN3 4PJ
Tel/Fx 01273 424888 pagpar@pagepartnership.net

Client
Mr & Mrs George
5 The Lynchetts
Shoreham-by-Sea
BN43 5GZ

Job Title
PROPOSED REAR AND
SIDE EXTENSION

Drawing Title
BUILDING AS
EXISTING
Measured Survey
Ground Floor Plan

Job Number	Scale
15530	1 : 50 1 : 100

Drawing Number
01

Date	Revision
25.03.15	.