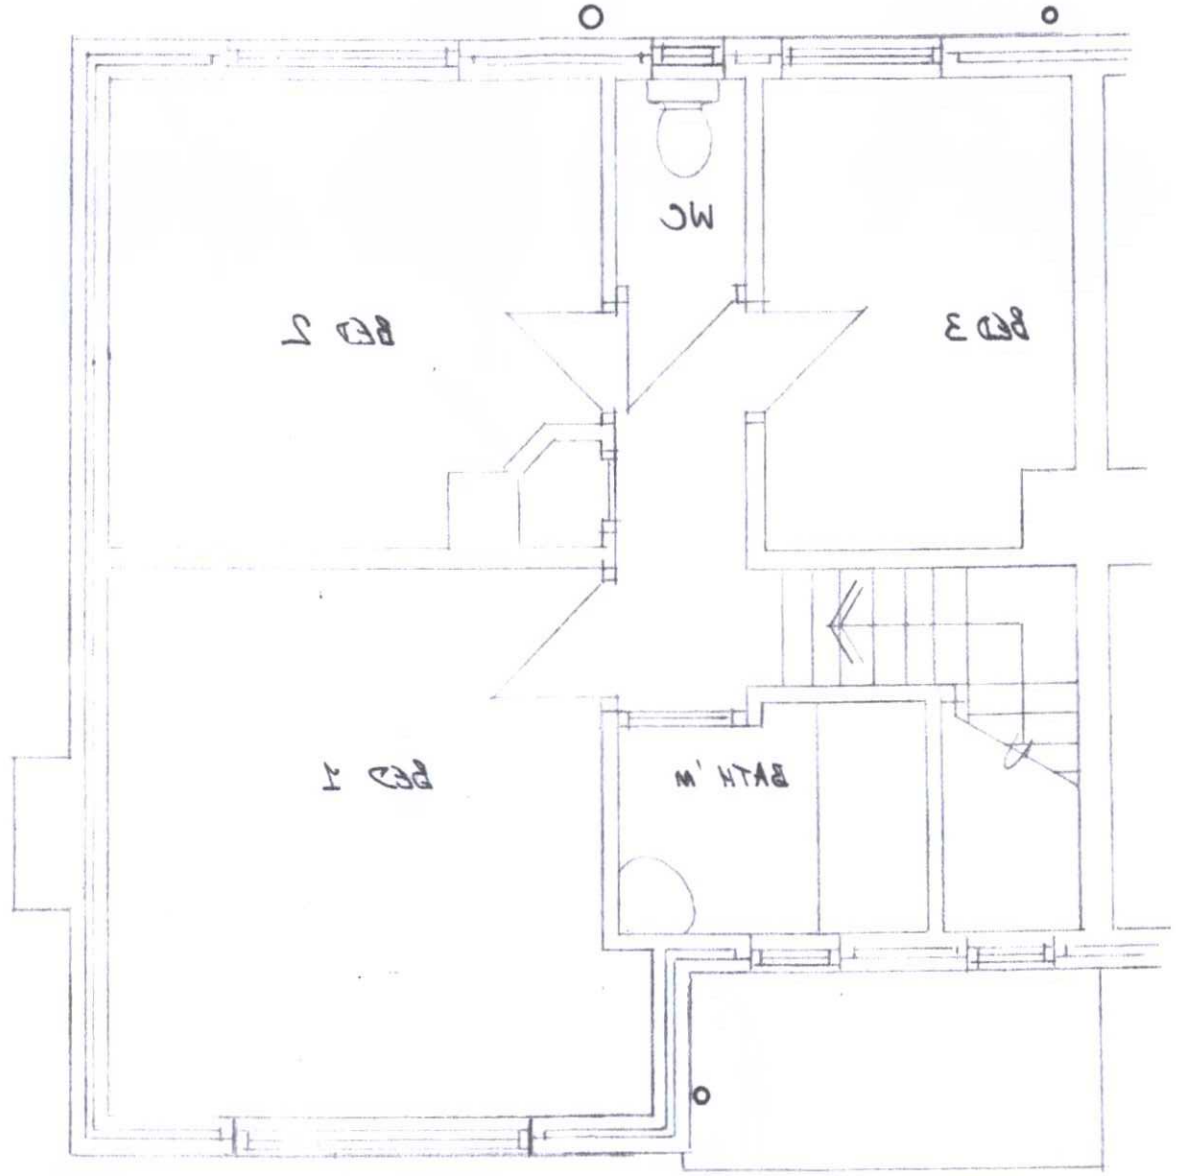

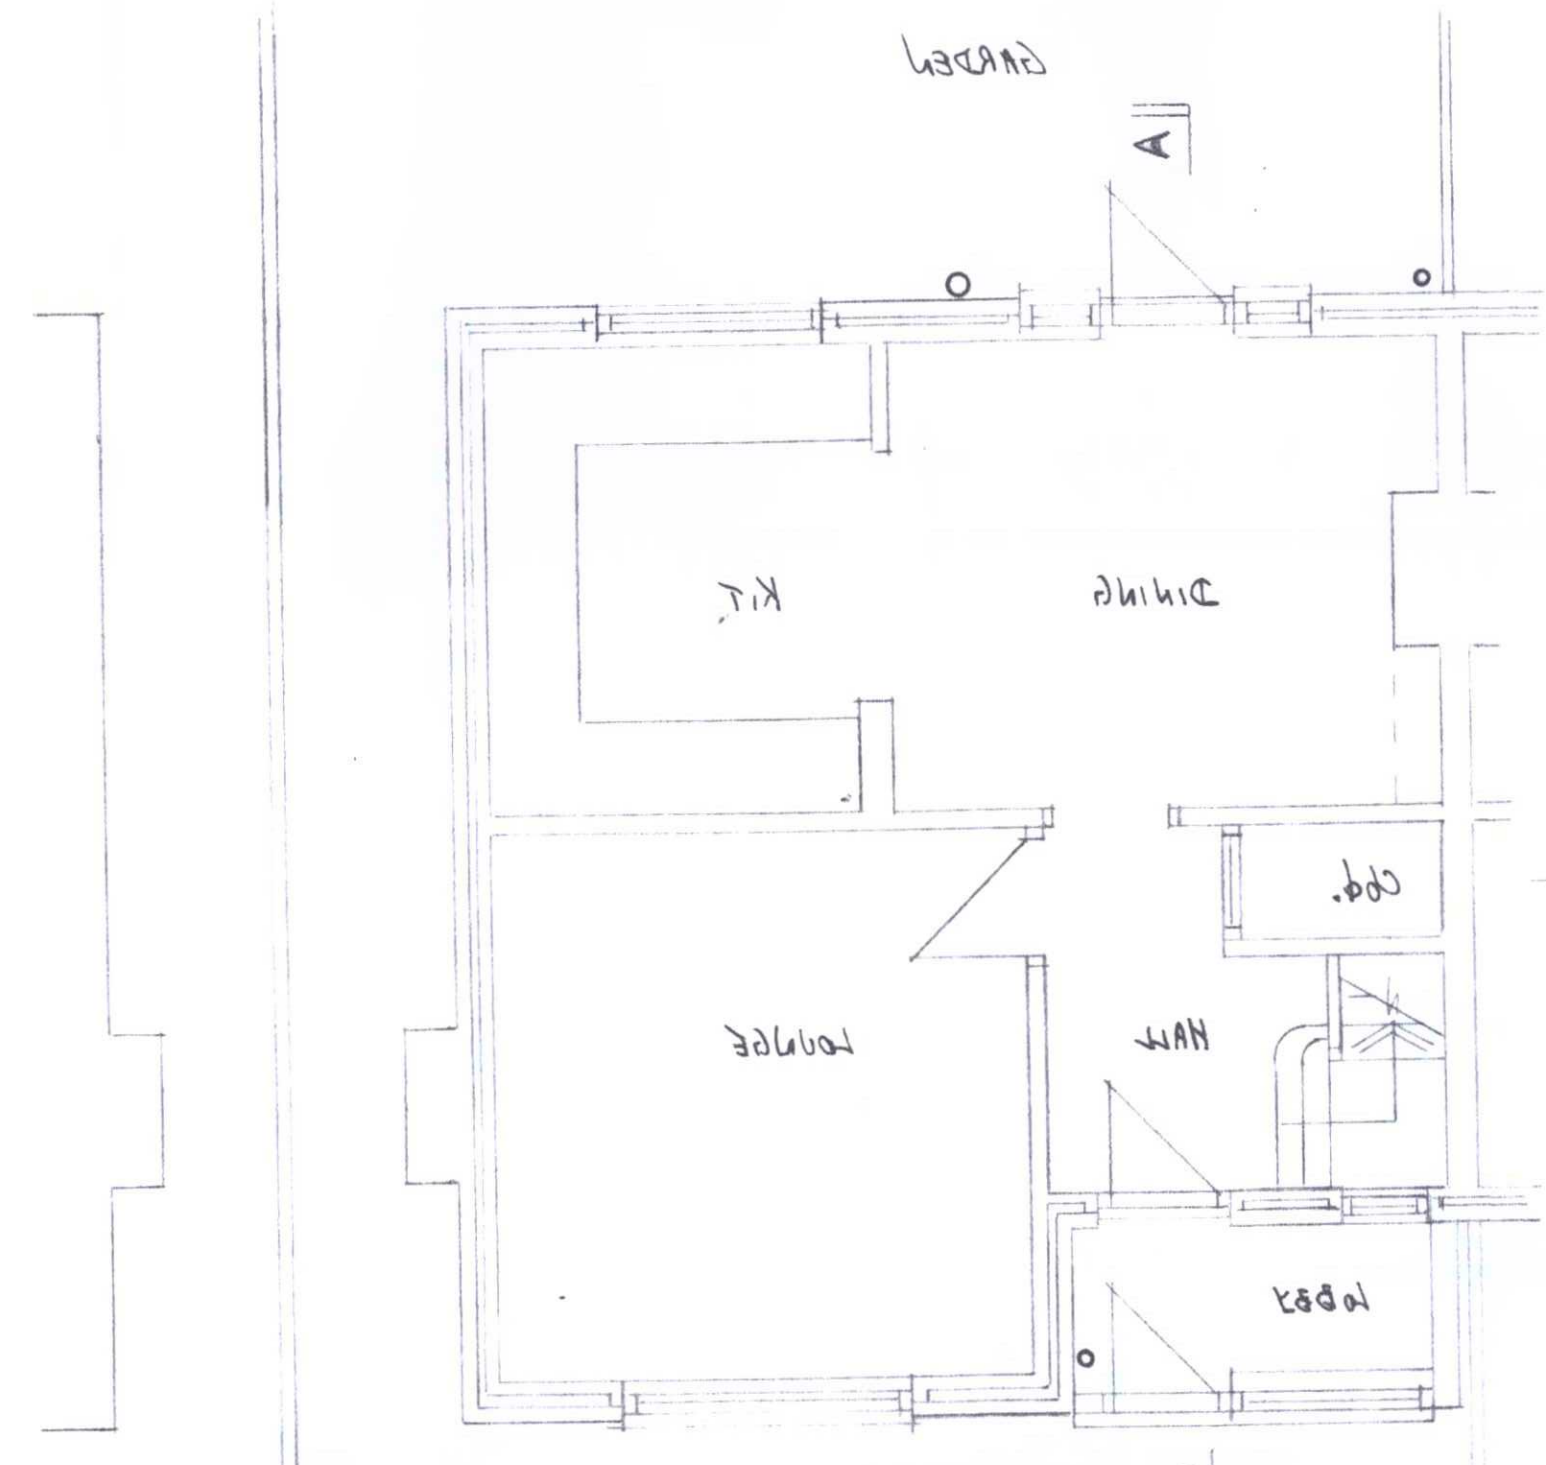

ORIGINAL SHEET - A3

ADUR & WORTHING PLANNING SERVICES	
PLAN	AWDM/0018/17
DATE VALID	- 9 FEB 2017

CAMPBELL CHARLES ASSOCIATES
Building Surveyors & Designers
2 ST. MARTINS PLACE, BRIGHTON BN2 3LE

124 MANOR HALL ROAD S'WICK
PROPOSED ROOF EXTENSION
PLANS AS EXISTING

1: 50
DEC 2016
GL

1160151/1