ADUR & WORTHING
PLANNING SERVICES

PLAN	AWDM/0019/17
DATE VALID	– 9 FEB 2017

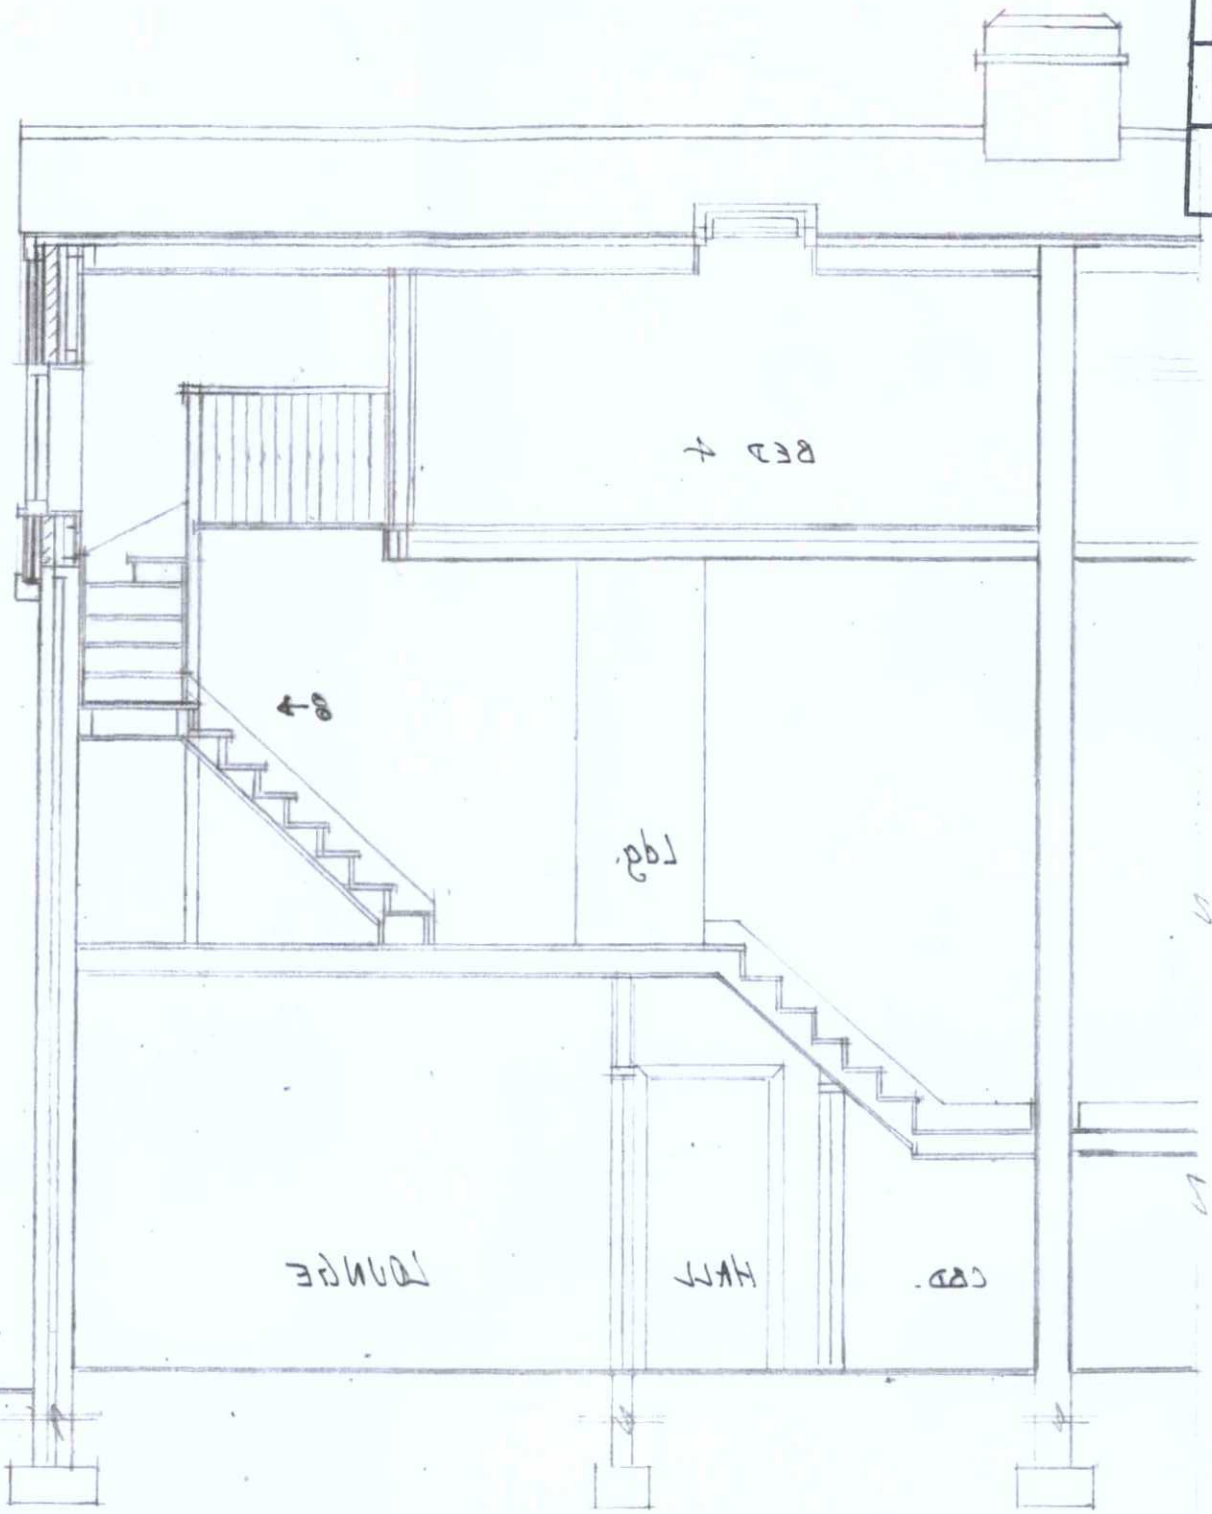

SECTION BB

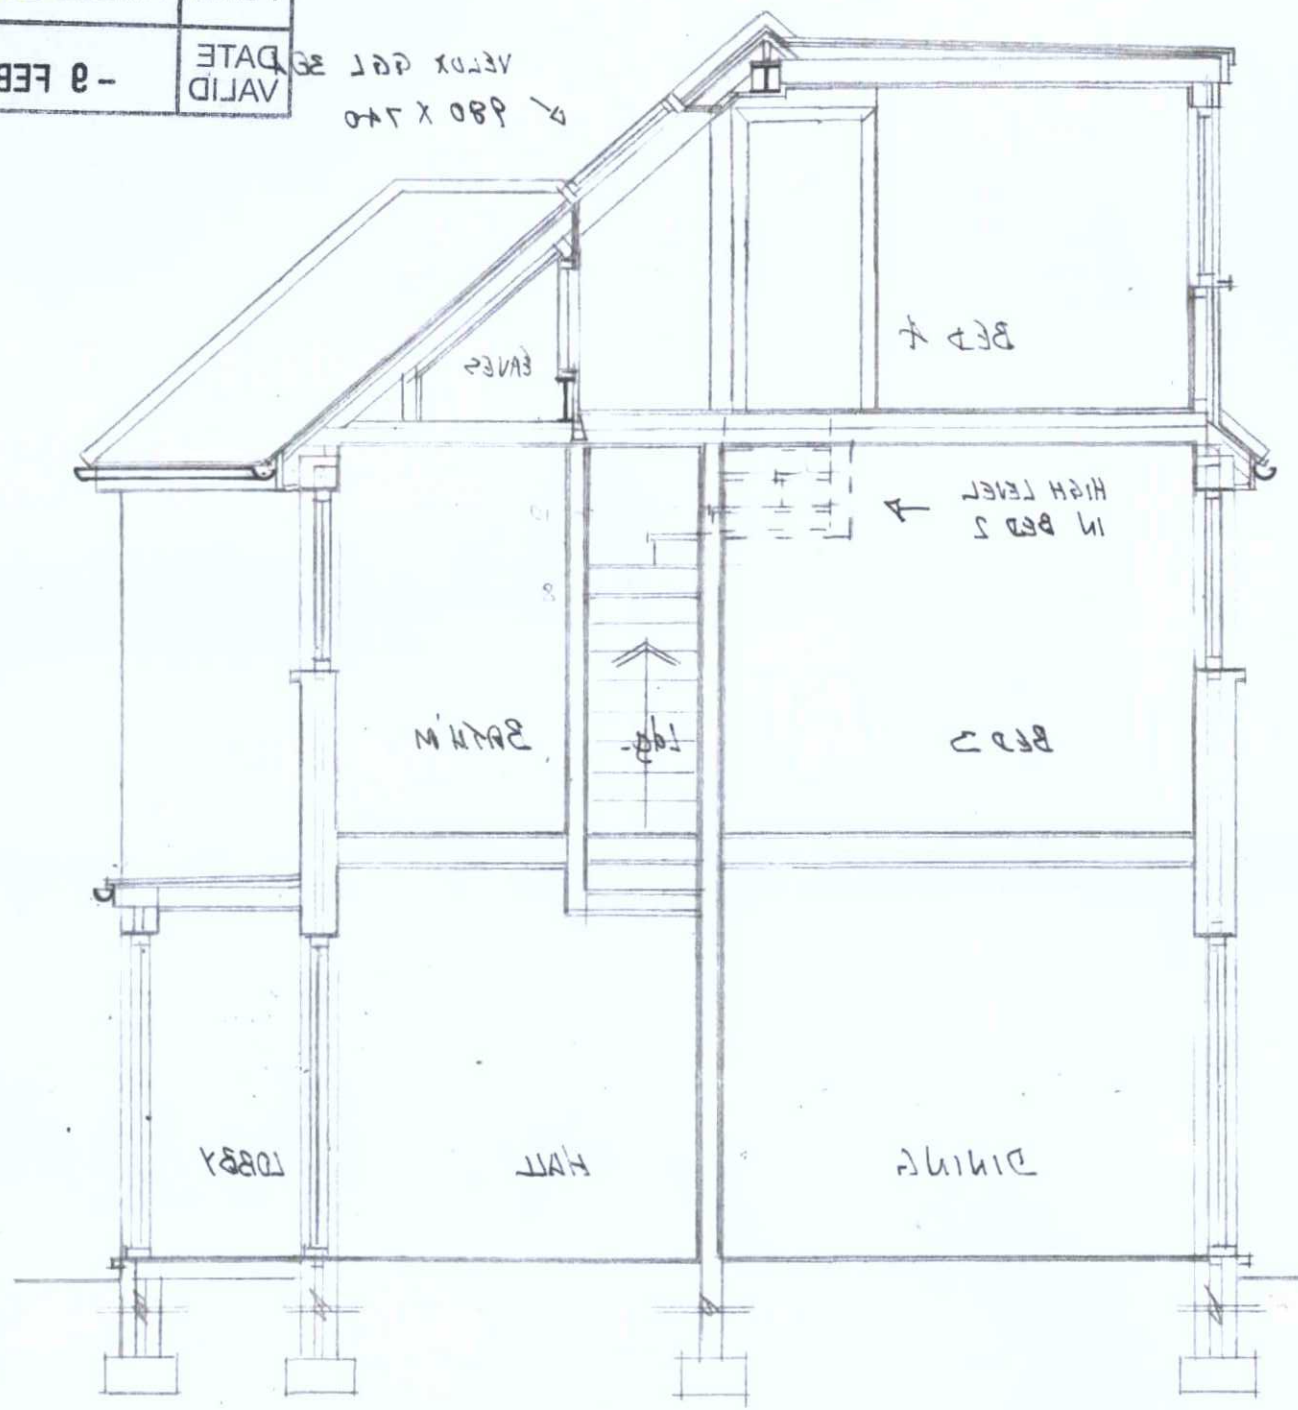

SECTION AA

CAMPBELL CHARLES ASSOCIATES
Building Surveyors & Designers
2 ST. MARTINS PLACE, BRIGHTON BN2 3LE

PLEASE RE-USE ALL ON AS BEFORE

124 MANOR HALL ROAD SALTDEAN	1:50
PROPOSED ROOF EXTENSION	JAN 2017
SECTIONS AS PROPOSED	BC

1160/P13A