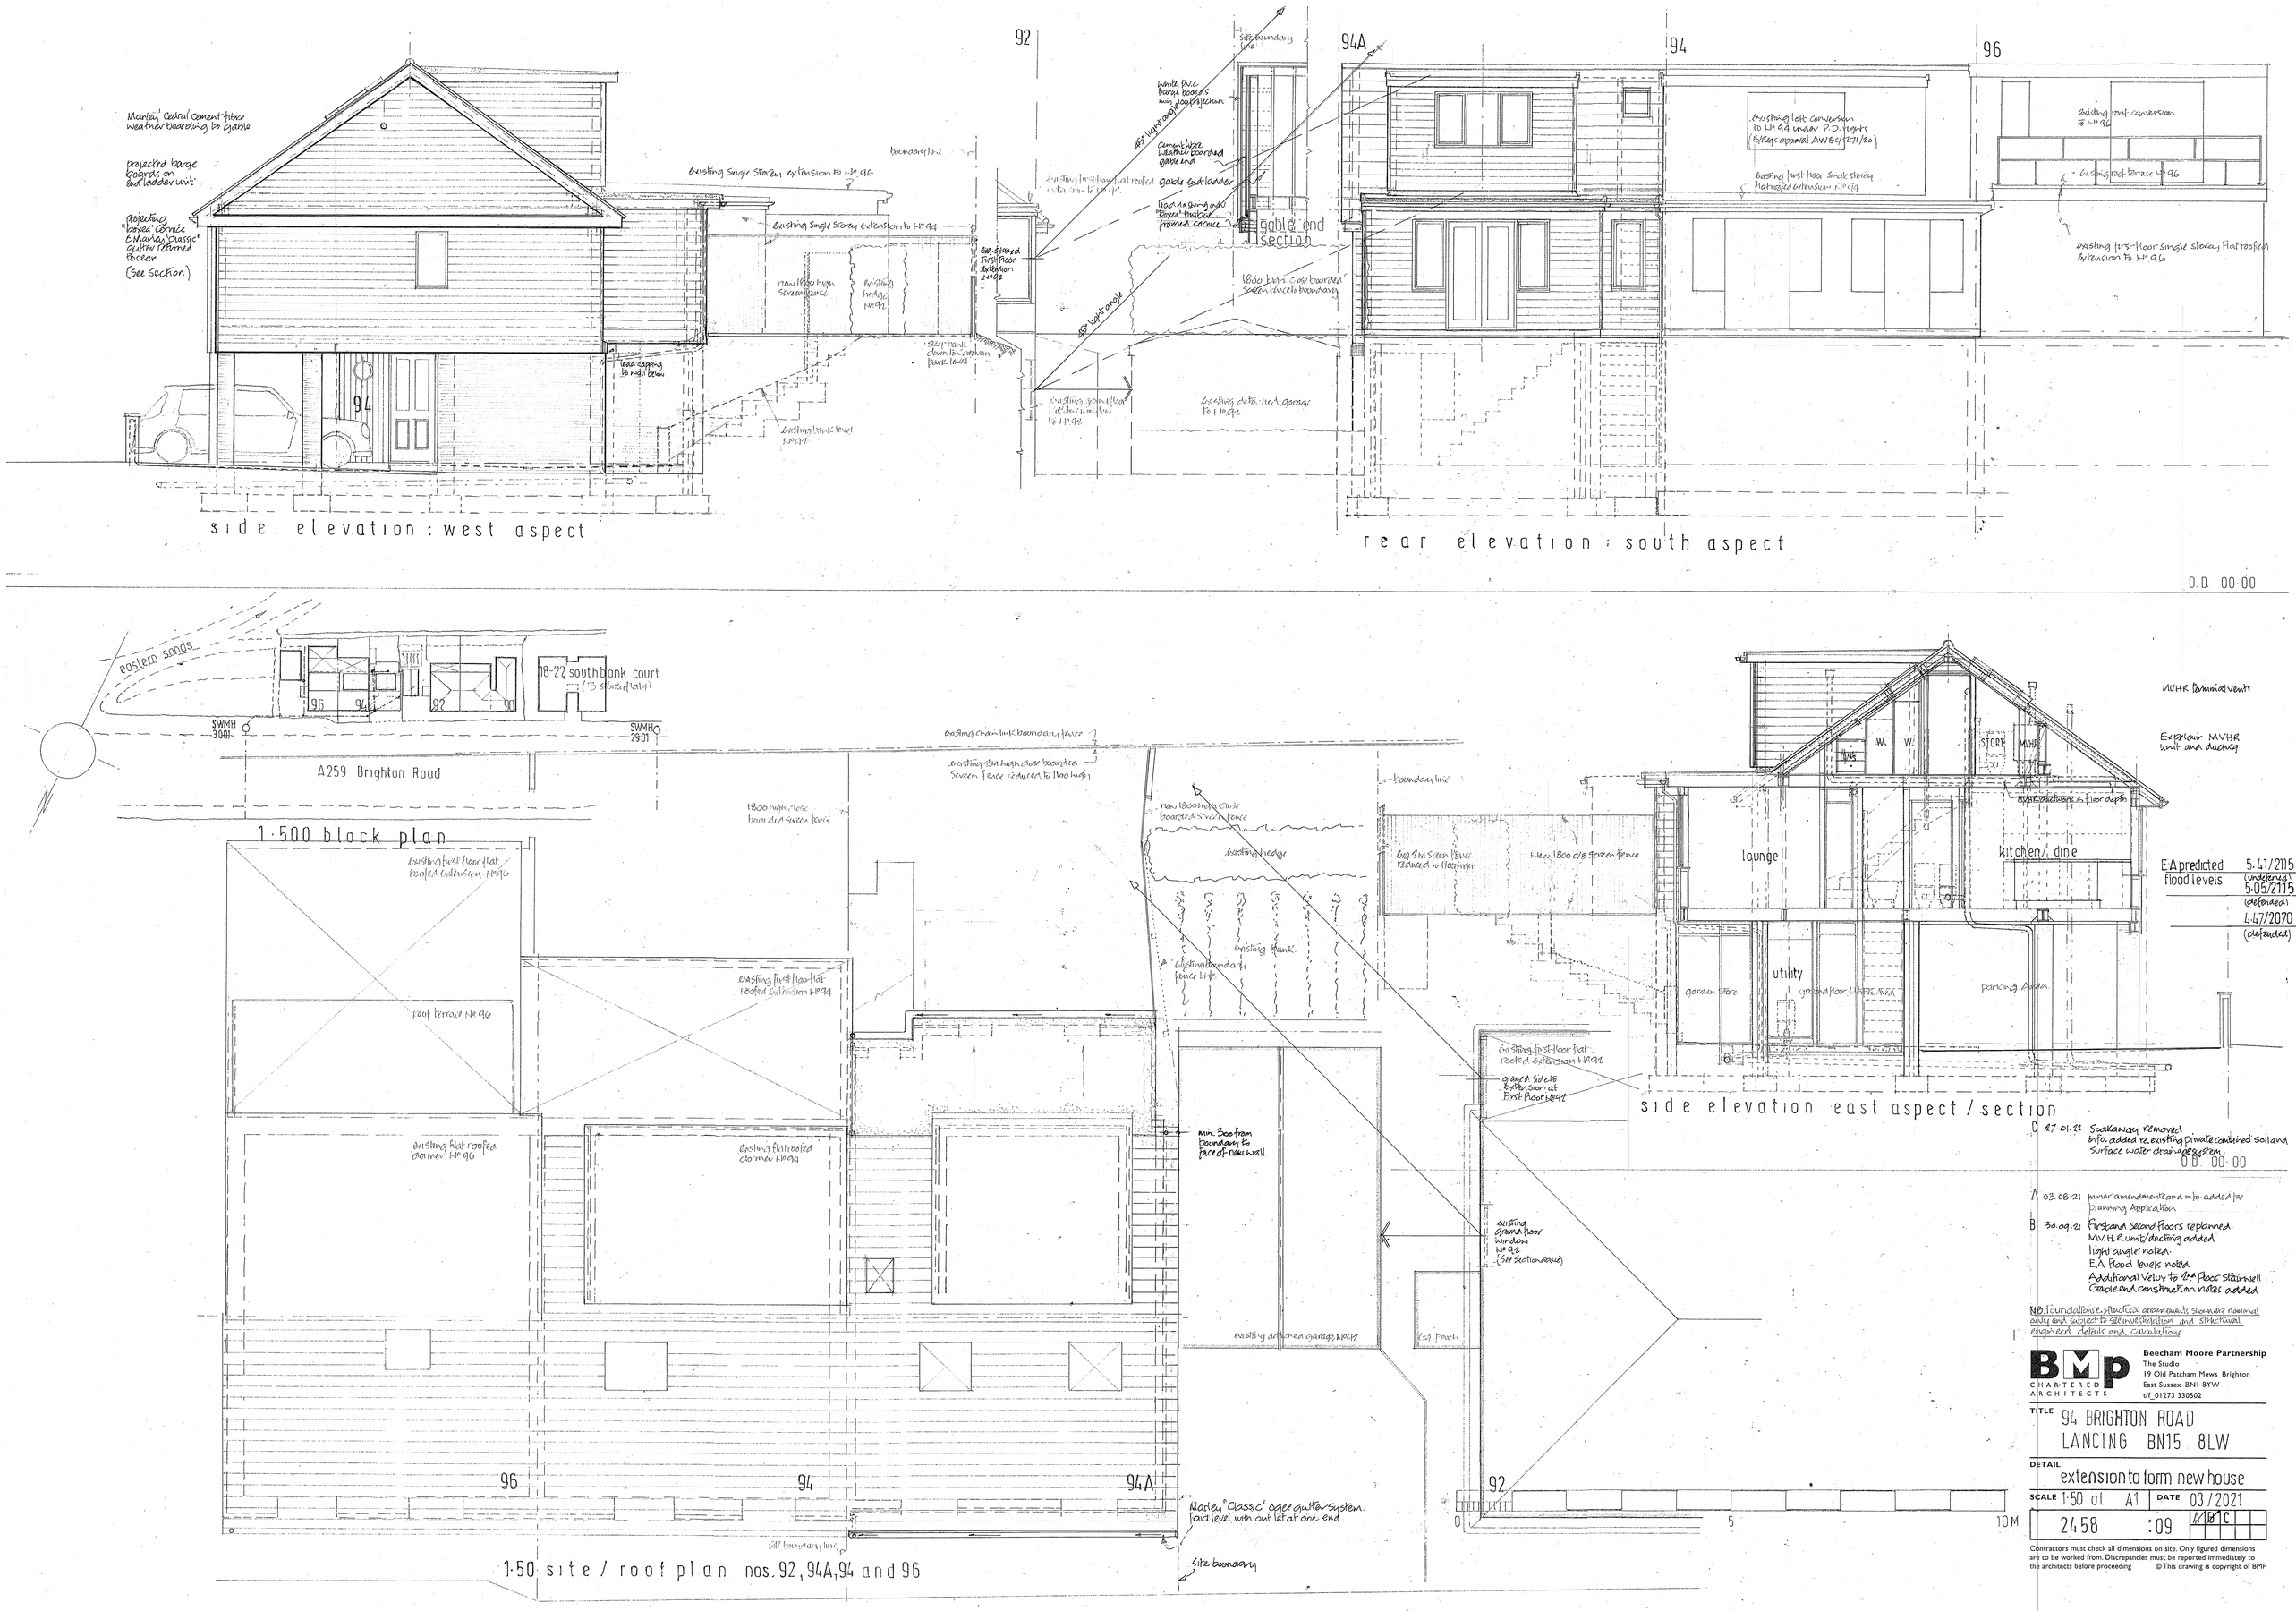

C 27.01.22 Soakaway removed
info. added re. existing private combined soil and surface water drainage system

A 03.08.21 minor amendments and info. added for planning Application

B 30.09.21 First and second floors replanned.
M.V.H.R. unit/ducting added
light angles noted.
E.A flood levels noted
Additional Velux to 2nd floor stairwell
Gable end construction notes added

NB. Foundations & structural arrangements shown are nominal only and subject to site investigation and structural engineers details and calculations

BMP CHARTERED ARCHITECTS
Beecham Moore Partnership
The Studio
19 Old Patcham Mews Brighton
East Sussex BN1 8YW
tlf_01273 330502

TITLE 94 BRIGHTON ROAD LANCING BN15 8LW

DETAIL extension to form new house

SCALE 1:50 at A1 DATE 03/2021

2458 :09 A B C

Contractors must check all dimensions on site. Only figured dimensions are to be worked from. Discrepancies must be reported immediately to the architects before proceeding ©This drawing is copyright of BMP