25 St James Avenue - Location Plan

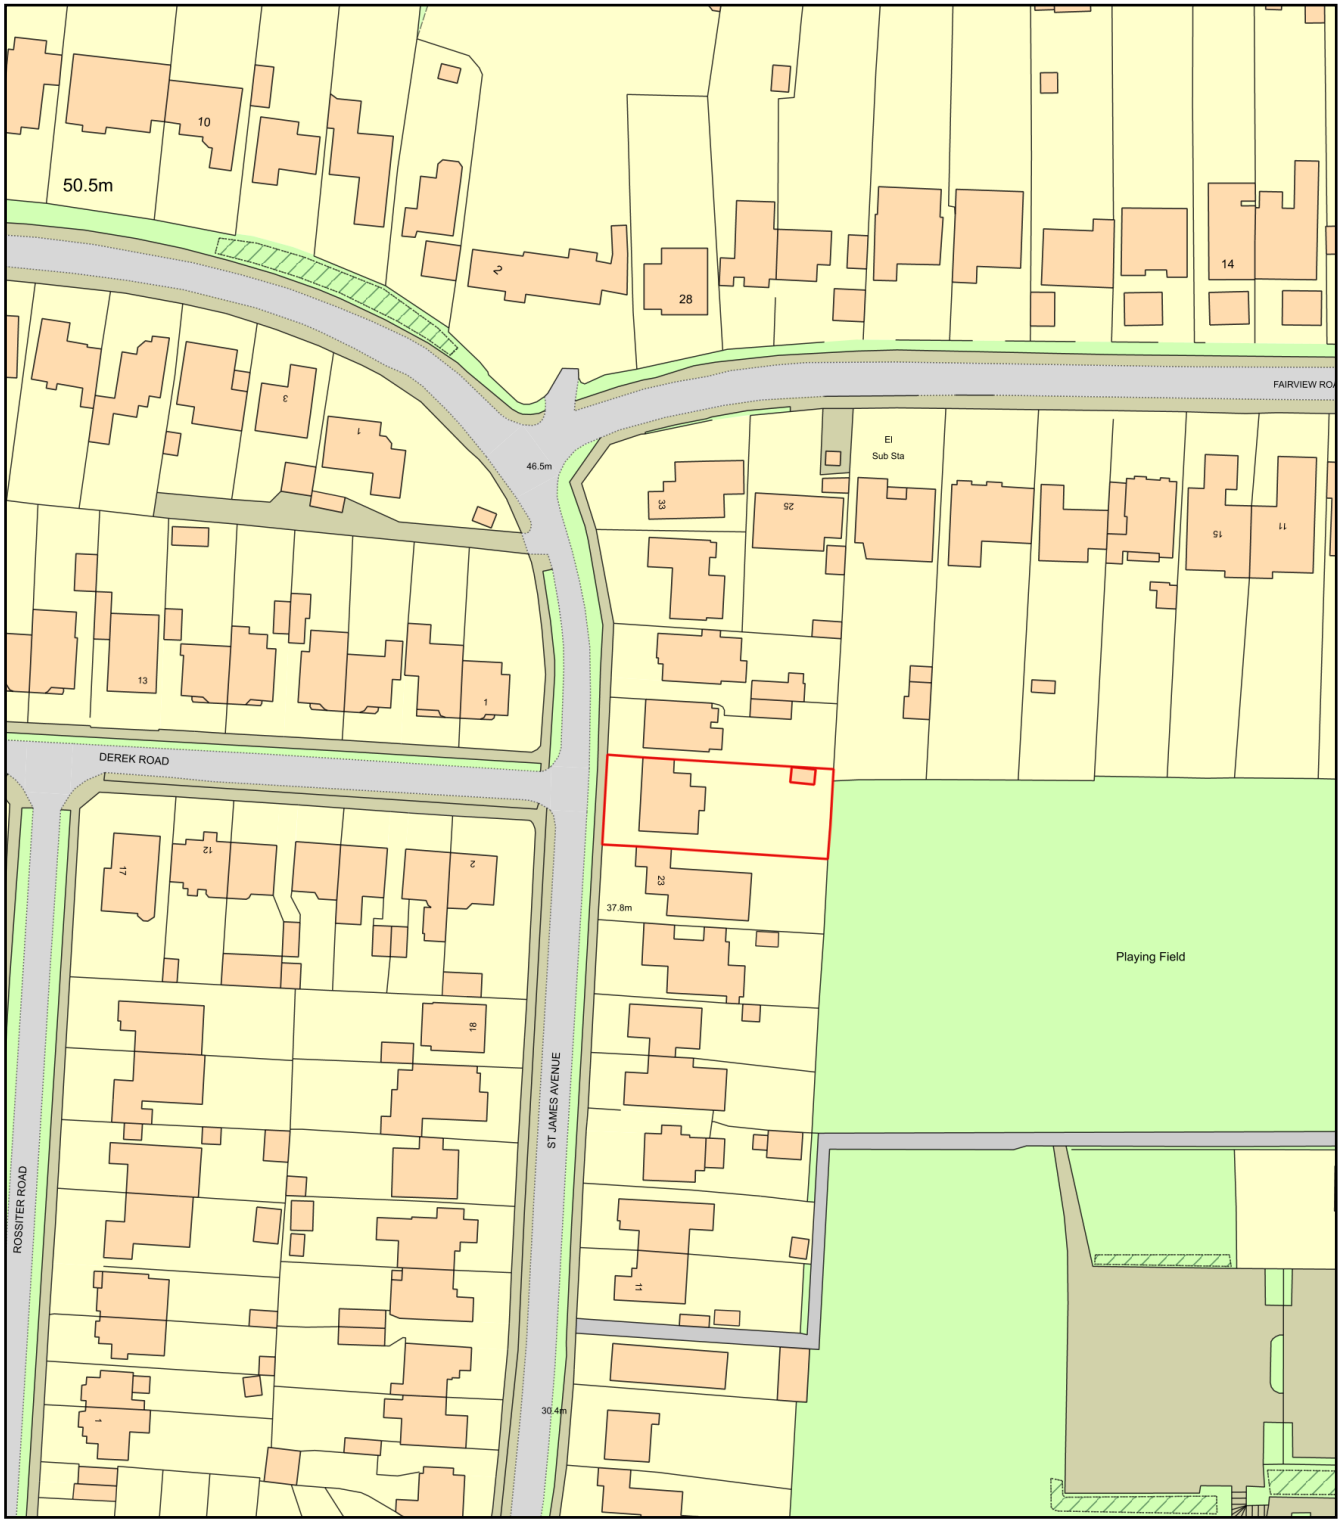

0 50
Metres

N

ReQuestaPlan

Plan Produced for: Peter Gooch

Date Produced: 18 Jun 2020

Plan Reference Number: TQRQM20170163115079

Scale: 1:1250 @ A4

© Crown copyright and database rights 2019 OS 100042766