




Proposed Rear (East) Elevation

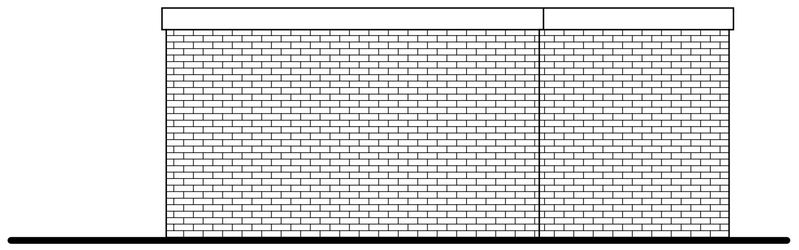


Proposed Side (North) Elevation

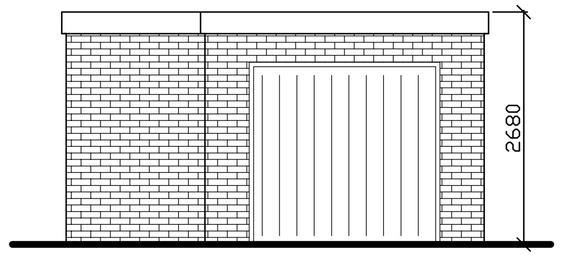


Proposed Front (West) Elevation

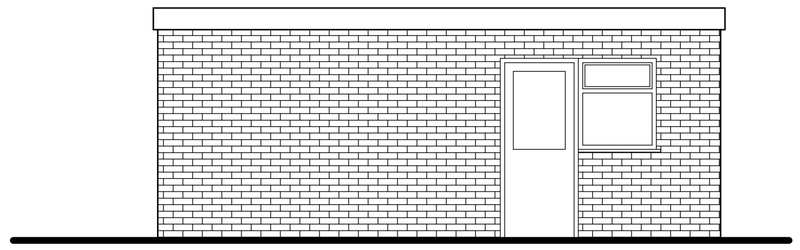

Proposed Side (South) Elevation

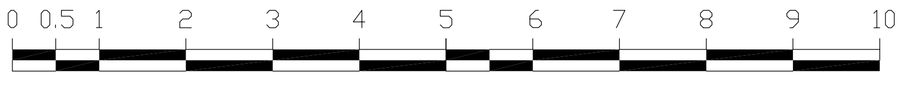

SCALE 1:50

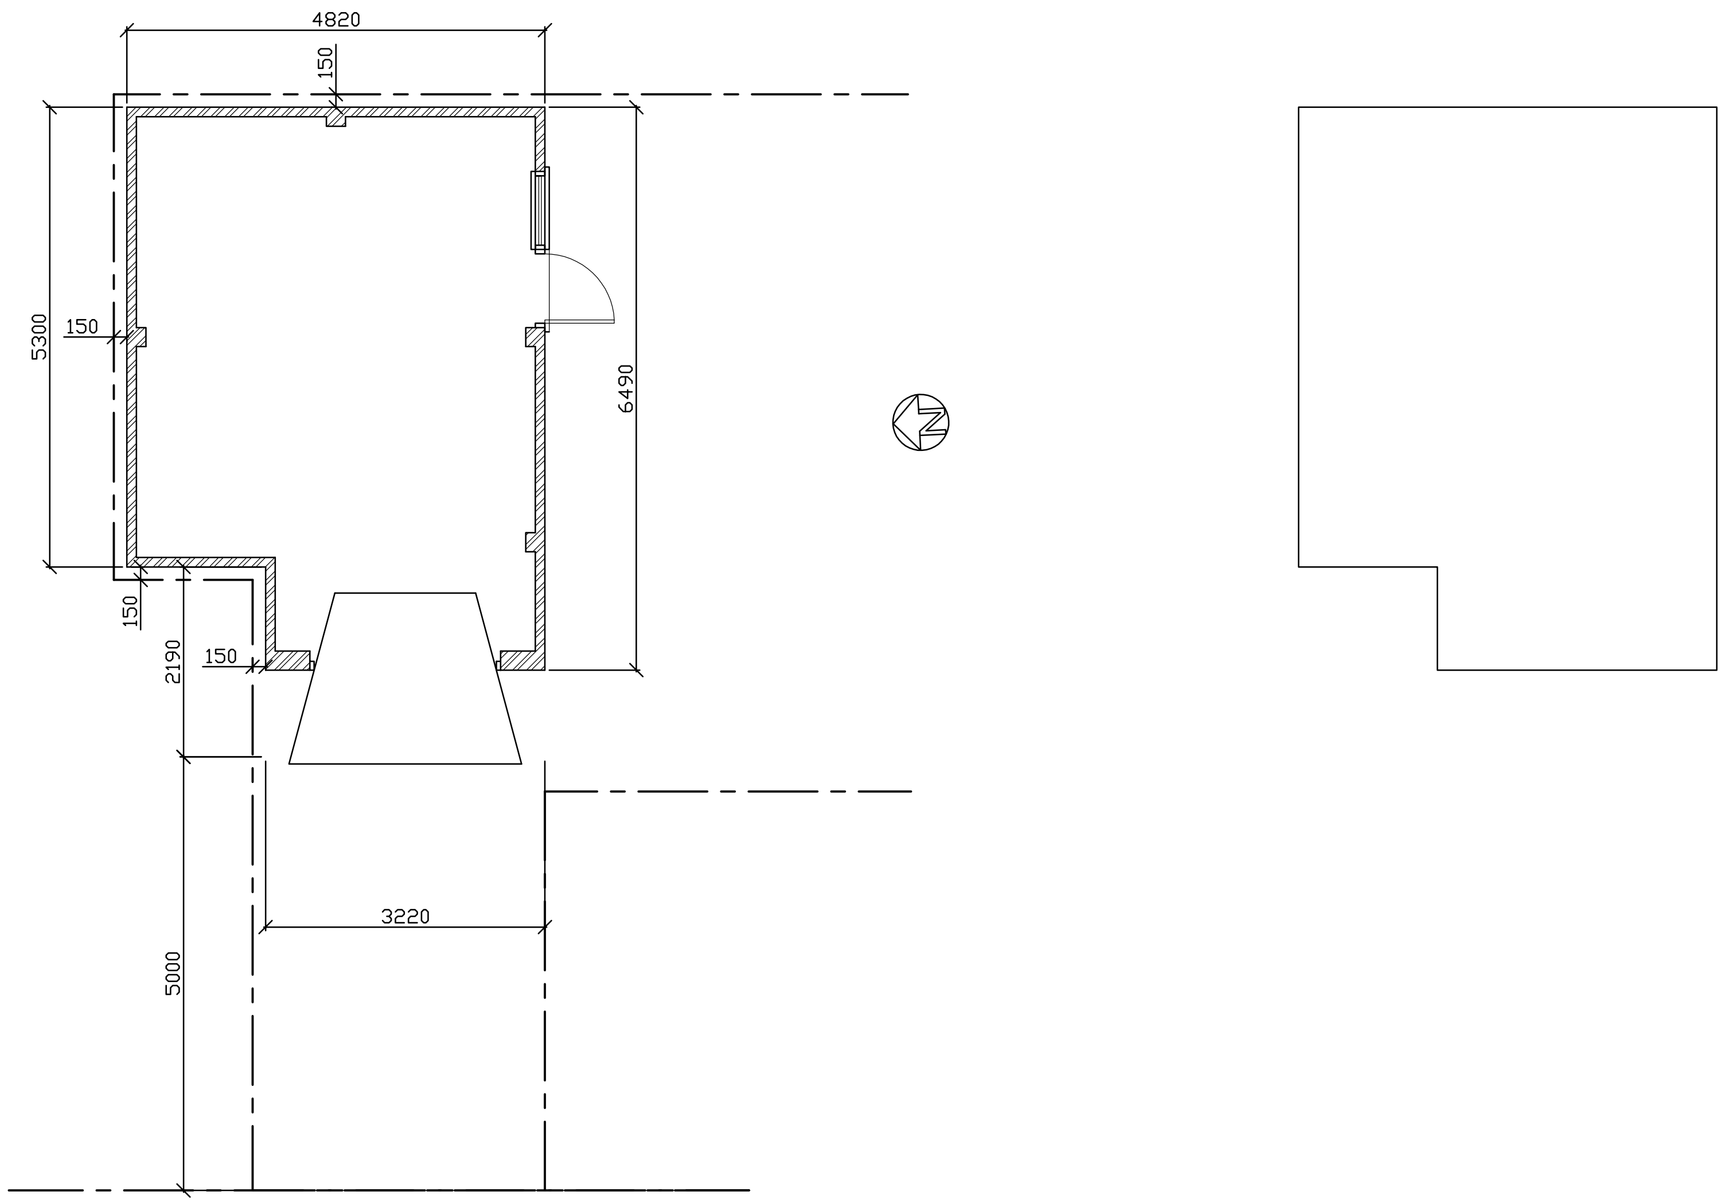

Tony Rogers
Building Consultants
Address: 40 Dawn Crescent, Upper Beeding
West Sussex, BN44 3WH
Telephone: 01903 815225 Fax: 01903 815225

Rev.	Date:	Revision Description:
A	Jan 2021	Garage reduced in length

Client: Mr P Meredith

Address: 80 Hammy Lane
Shoreham
West Sussex
BN43 6BJ

Project: Proposed detached garage

Scale: 1:50
Paper Size A1

Date: October 2020

Drawing No: 20/1430/01

Drawn By: AWR

Revision: A