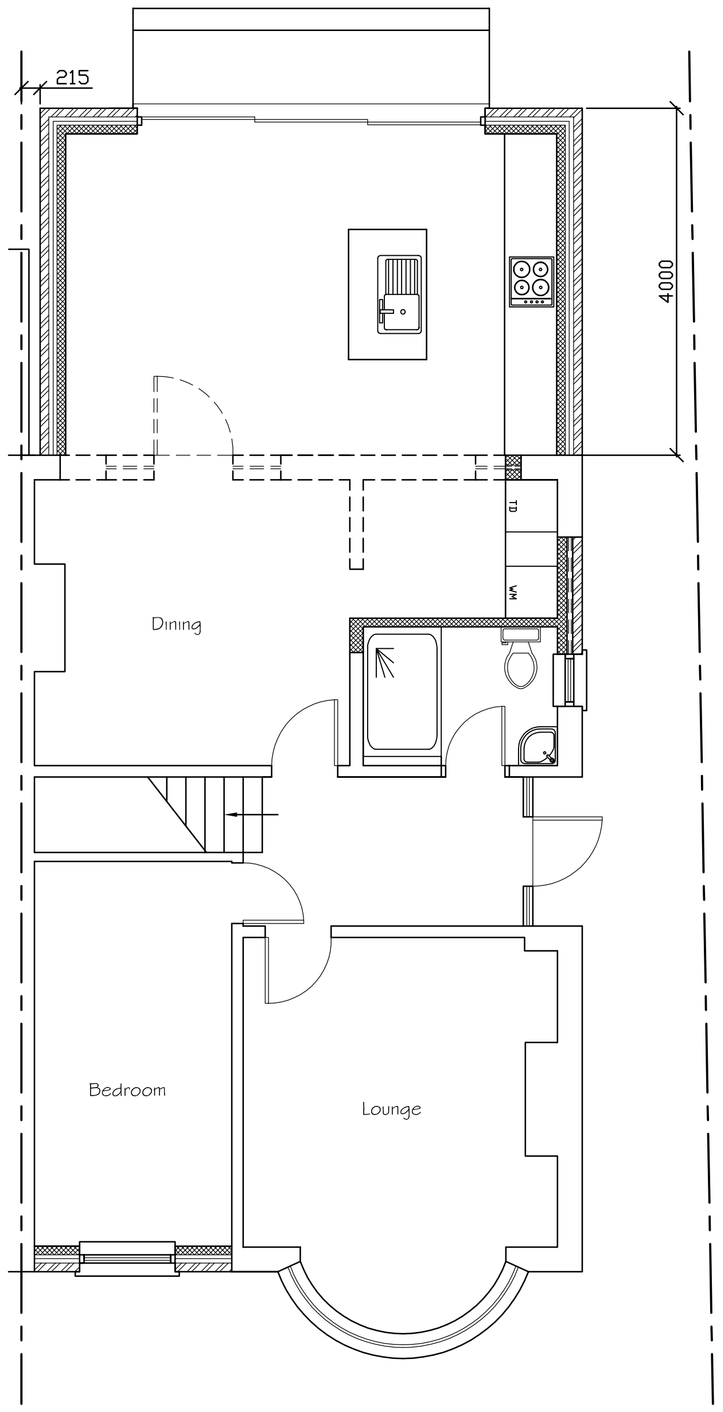

Proposed Ground Floor Plan

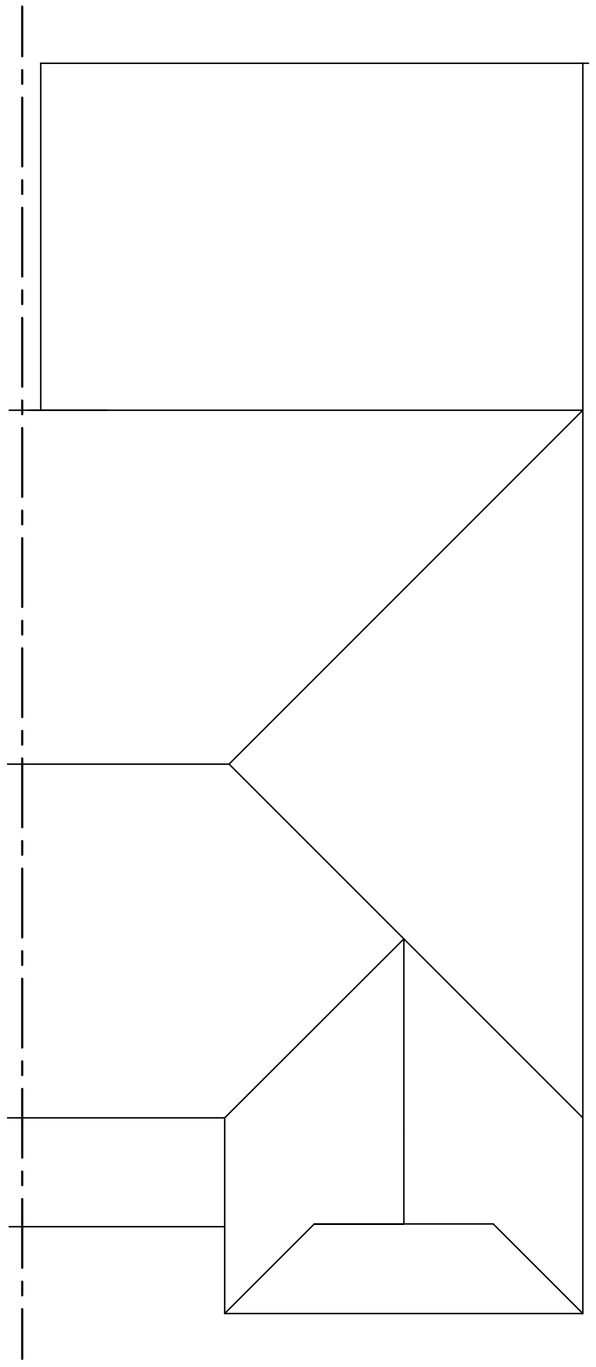

Existing Roof Plan

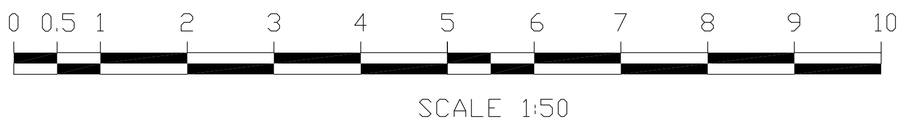

SCALE 1:50

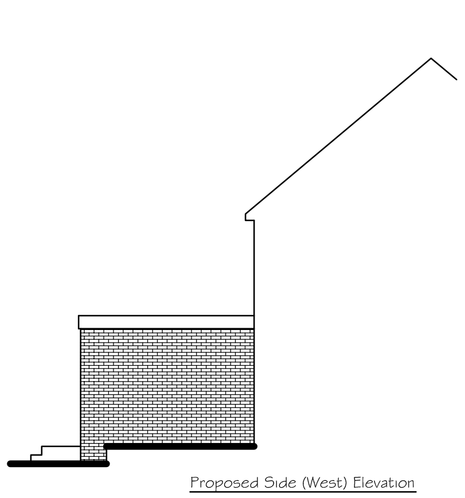

Proposed Side (West) Elevation

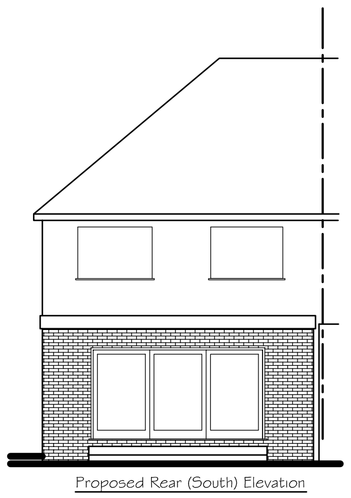

Proposed Rear (South) Elevation

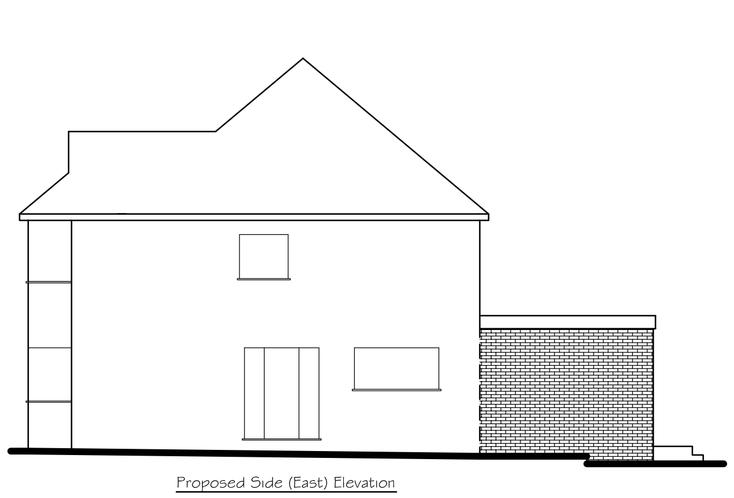

Proposed Side (East) Elevation

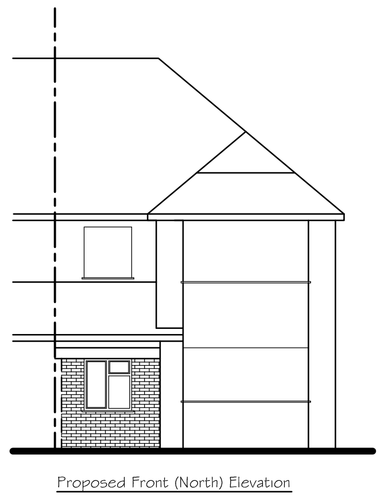

Proposed Front (North) Elevation



SCALE 1:100

Tony Rogers
Building Consultants
Address: 40 Dawn Crescent, Upper Beeding
West Sussex, BN44 3WH
Telephone: 01903 815225 Fax: 01903 815225

Rev.	Date:	Revision Description:

Client: Mr & Mrs J Cooper

Address: 220 Old Shoreham Road
Southwick
West Sussex
BN42 4LT

Project: Proposed single storey rear extension and garage conversion

Scale: 1:50 1:100
Paper Size A1

Date: July 2021

Drawing No: 21/1469/01

Drawn By: AWR

Revision: