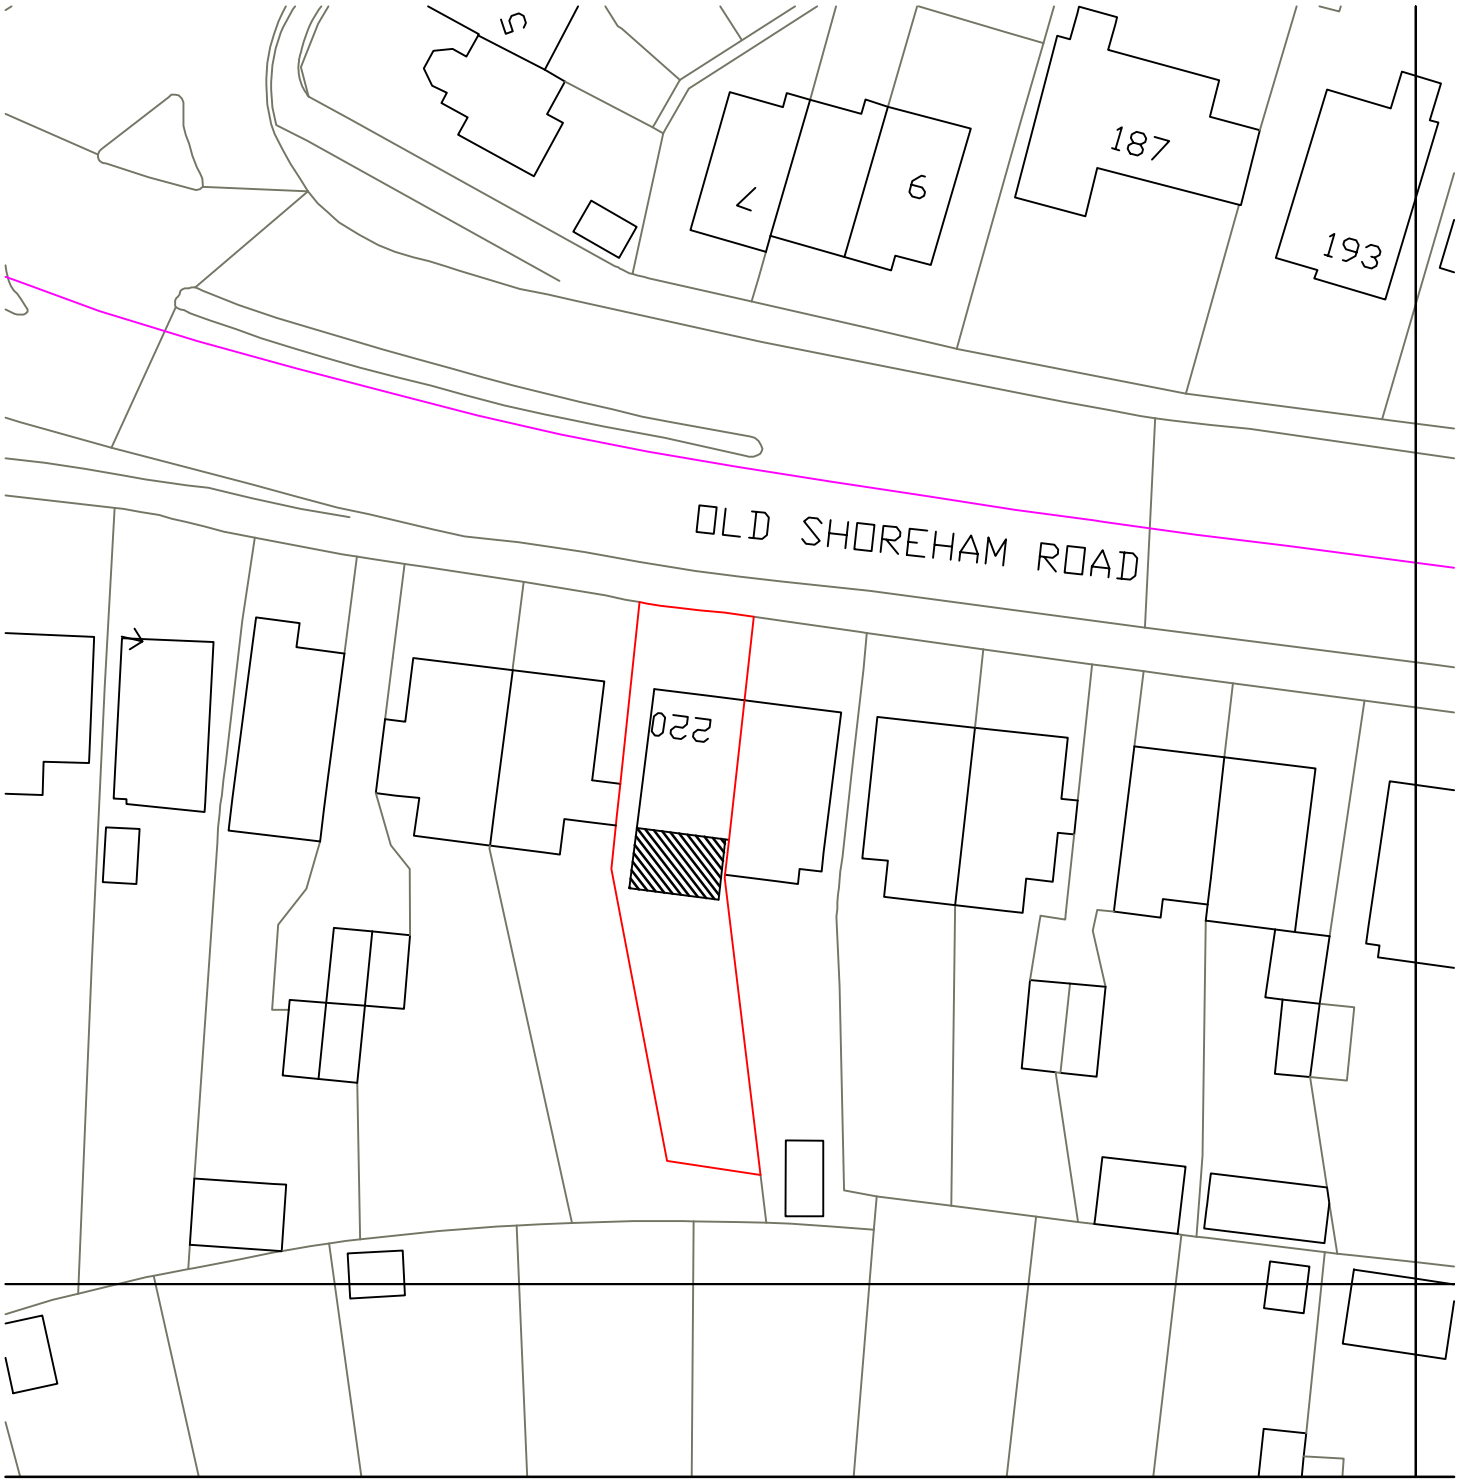

Metres
220 Old Shoreham Road
Southwick
Block Plan 1:500
A4 Paper