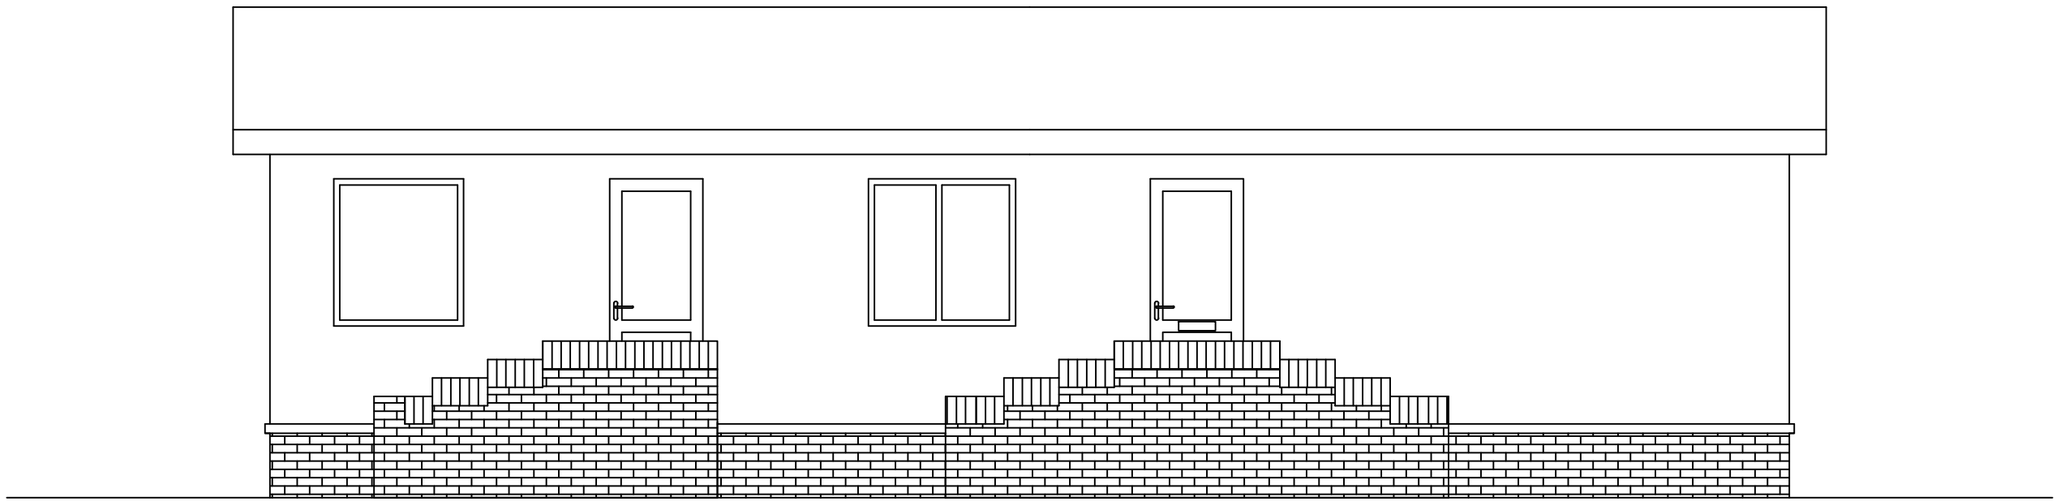

West Elevation - as Existing

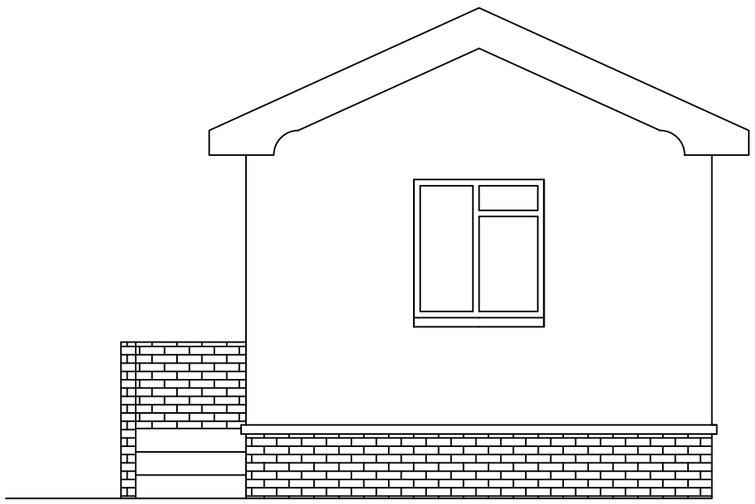

South Elevation - as Existing

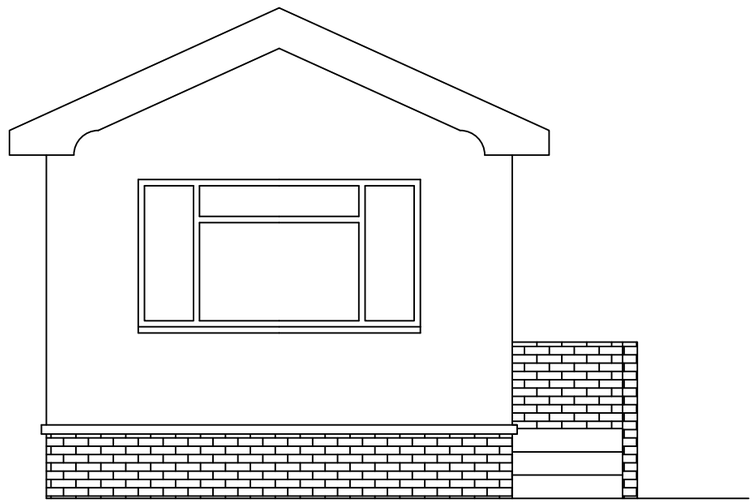

North Elevation - as Existing

0 50 100

Mrs Joan McConville
39 The Fairway
Willowbrook Park
Old Salts Farm Rd.
Lancing BN15 8QZ

Existing Elevations

Scale: 1:50
Date: Jul 2021
Drawn: Mike Peckham

039/FAI

/02

ADUR & WORTHING HOME IMPROVEMENT ASSISTANCE
ADUR & WORTHING COUNCILS
PORTLAND HOUSE
RICHMOND ROAD
WORTHING
BN11 1HS