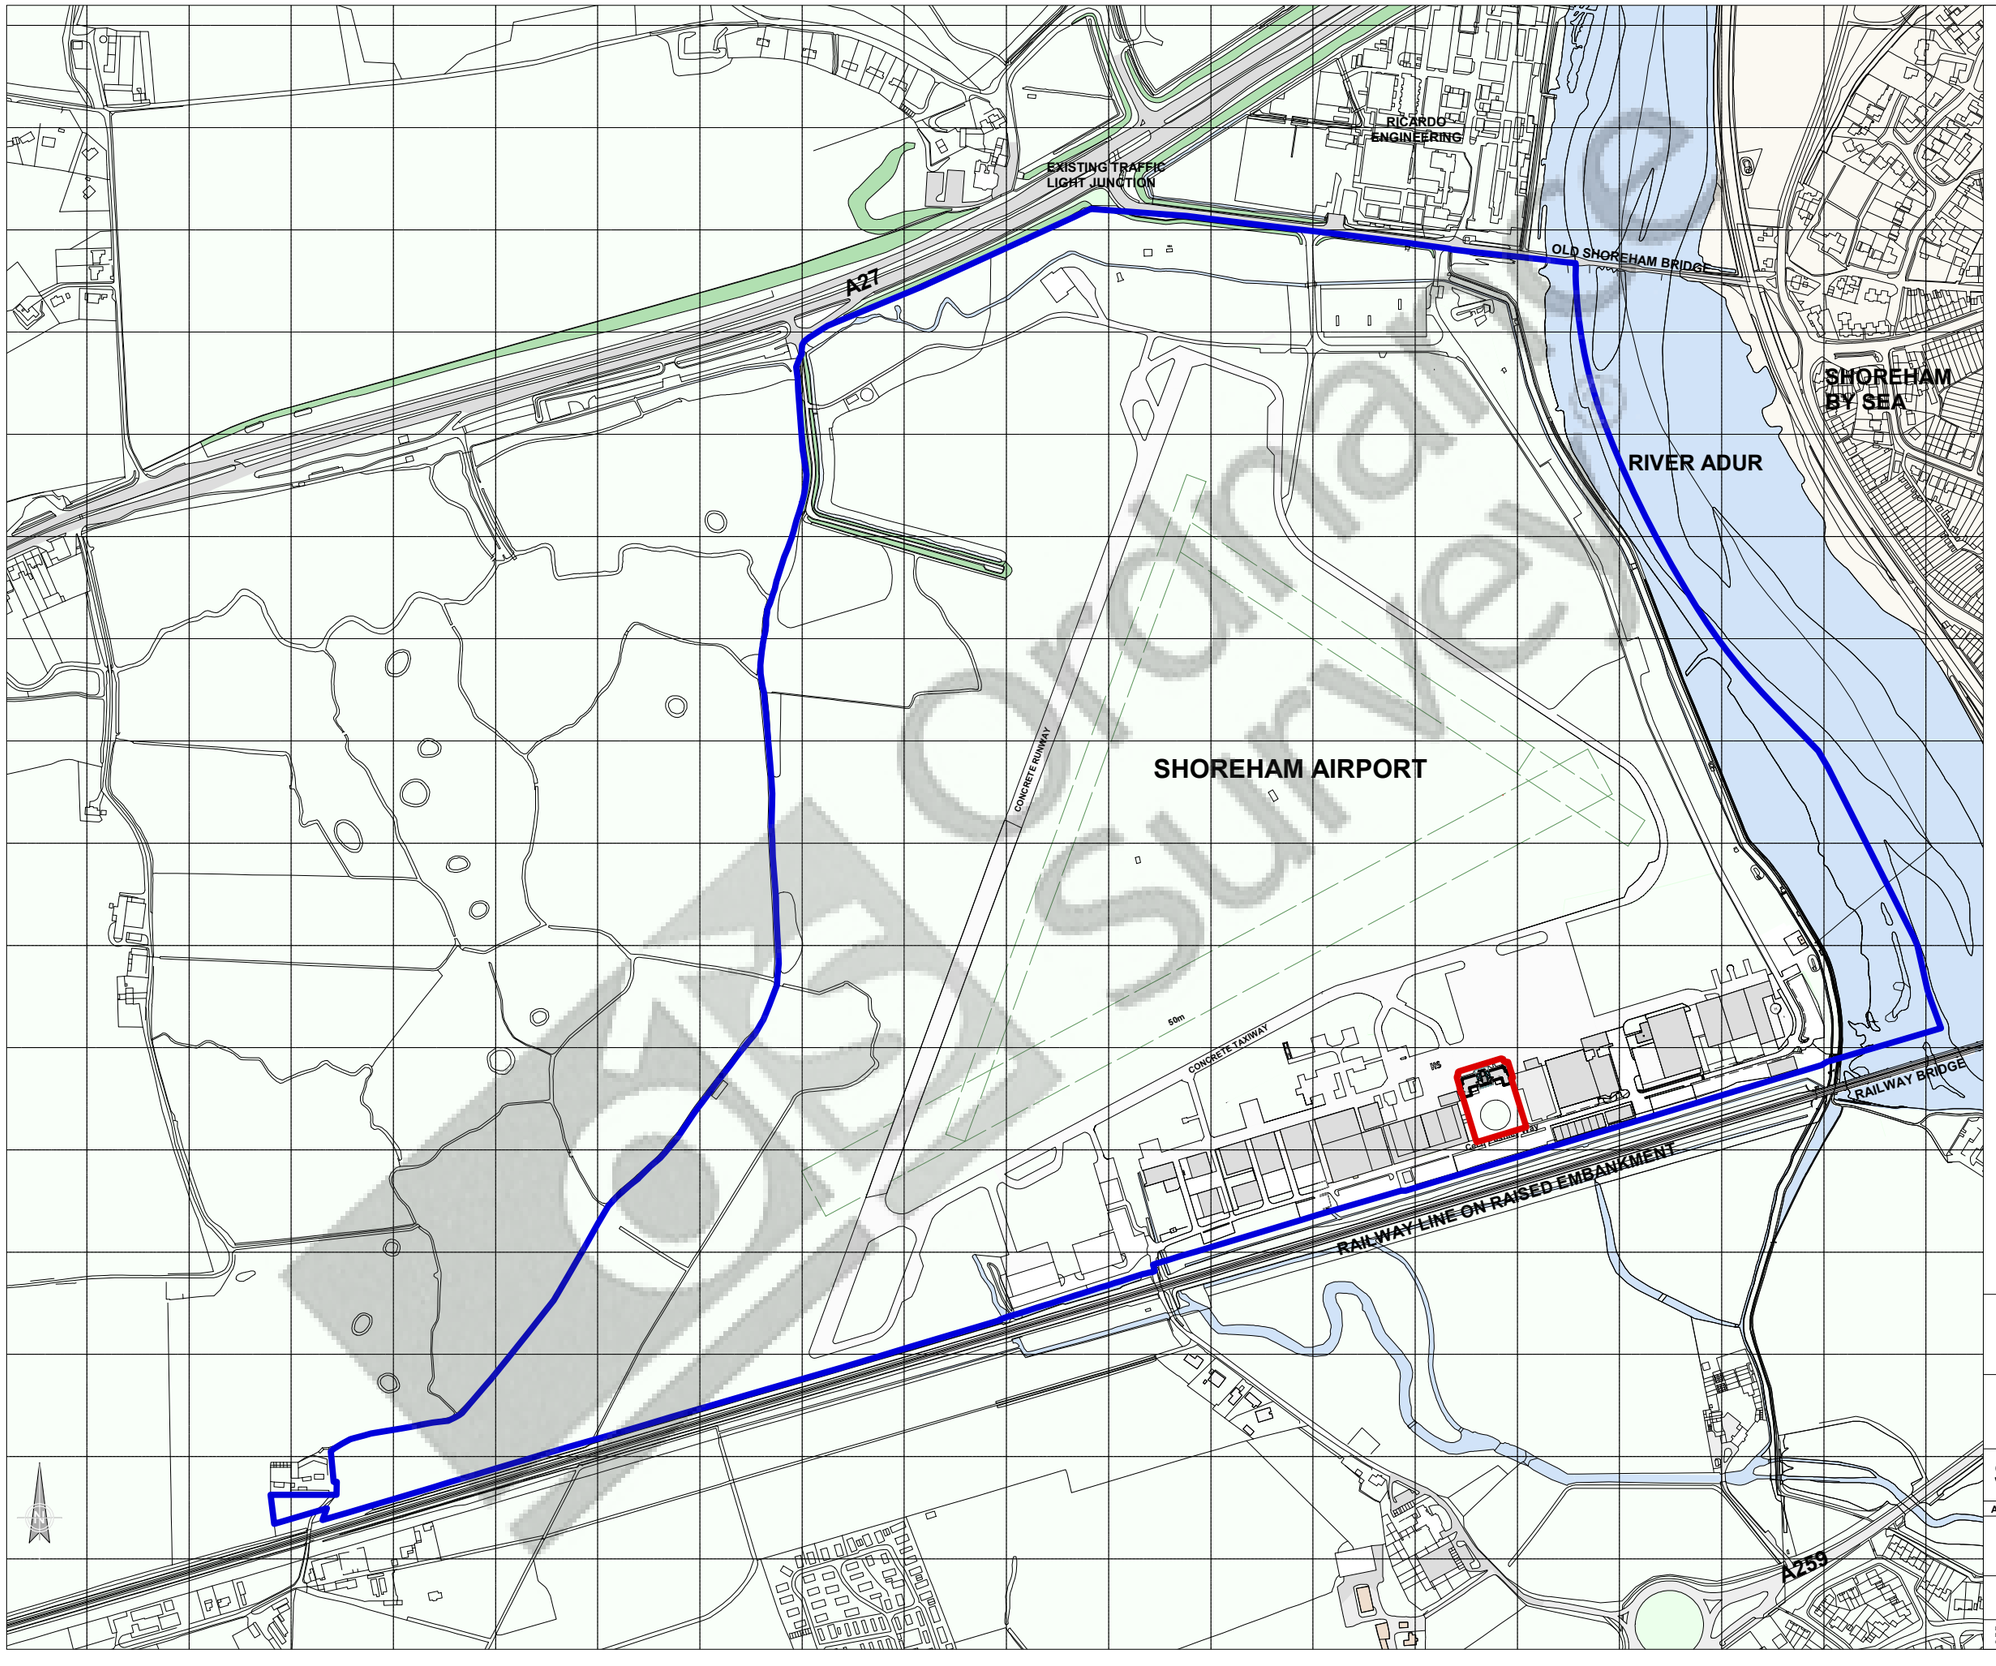


LEGEND

- Planning application site boundary
- Other land in applicants ownership

SHOREHAM AIRPORT

A4626 LIST 001 — LISTED APPLICATION

LOCATION PLAN

01.05.2007

1 : 6000 @ A3

DO NOT scale from this drawing. DO NOT use any information without checking dimensions on site. DO NOT use any of the building areas indicated for valuation, purchase, sale, or any legally binding contract. DO NOT reproduce any part of this drawing without prior written consent. CHECK this drawing is the latest revision. DESIGN RIGHT PROTECTED