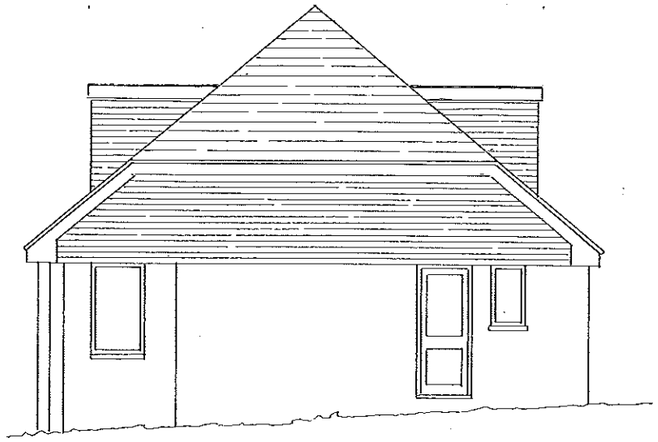

SIDE [EAST] ELEVATION

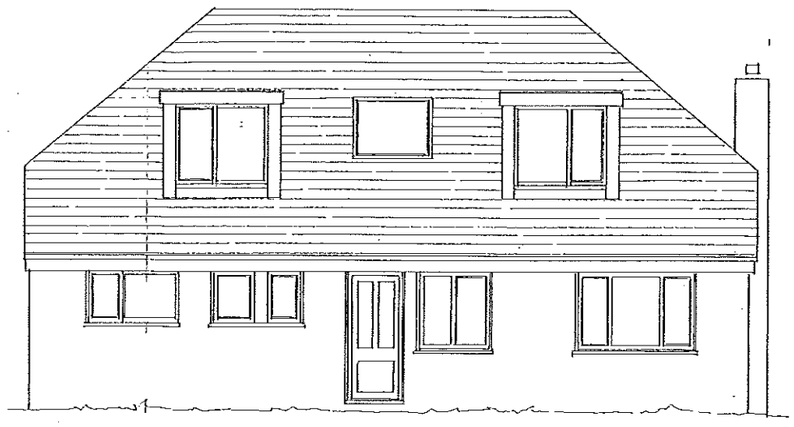

FRONT [NORTH] ELEVATION

MAIN ROOF — CONC. TILES TO L.A. APPROVAL
DORMER ROOFS — CHIPPINGS ON FELT
DORMER CHEEKS — CLAY TILES TO L.A. APPROVAL
1ST FLOOR ELEVATIONS — " " " " "
FASCIAS & SOFFITTES — UPVC
WINDOWS — UPVC TO MATCH EXISTING

AMENDMENT

ADUR DISTRICT COUNCIL
PLANNING DIVISION

PLAN NO	ADC/0008/09
DATE RECEIVED	9/2/09

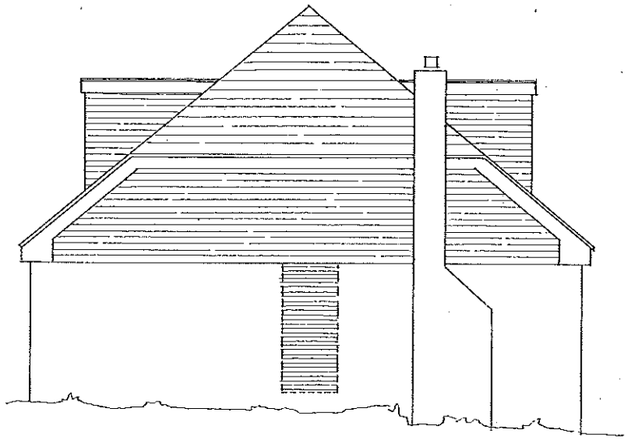

SIDE [WEST] ELEVATION



REAR [SOUTH] ELEVATION

SCALE BAR @ A3

AMENDED FEB. 2009
REVISED ROOF AND DORMERS

DWG No. 4A.

25 FAIRVIEW ROAD LANCING

PROPOSED ALTERATIONS — ELEVATIONS

DRAWN BY:
ALAN R. WOOD
75 WESTBOURNE STREET
HOVE BN3 5PF TEL: 01273 770602

SCALE: 1:100

DATED: FEB. 2009