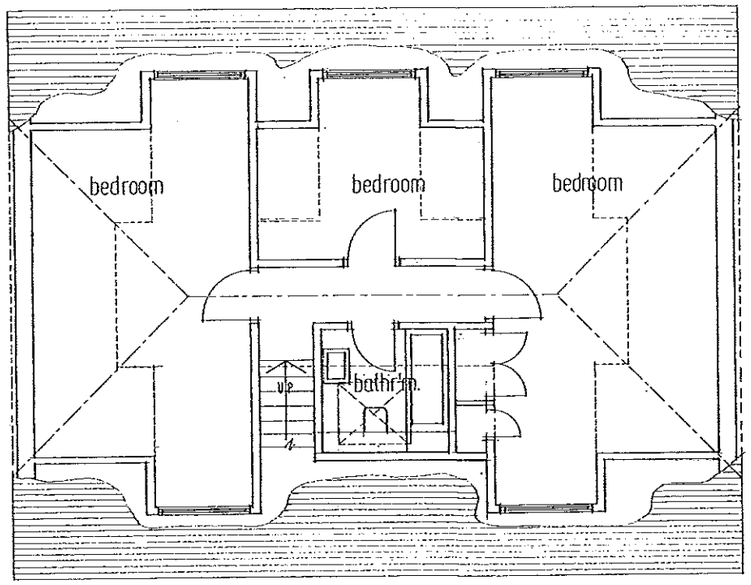

FIRST FLOOR PLAN

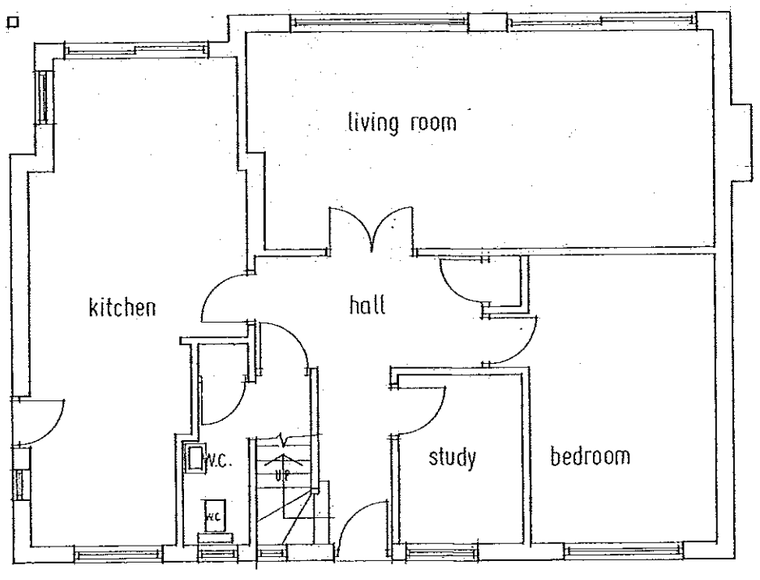

GROUND FLOOR PLAN

N

1 2 3 4 5
scale bar @ A3

AMENDMENTS

ADC/0008/09
9/2/09

AMENDED FEB. 2009
REVISED 1ST. FL'R. LAYOUT

DWG. No. 3A

25 FAIRVIEW ROAD LANCING

PROPOSED ALTERATIONS — FLOOR PLANS

DRAWN BY:
ALAN R. WOOD
75 WESTBOURNE STREET
HOVE BN3 5PE
TEL: 01273 770602

SCALE: 1:100

DATED: FEB. 2009