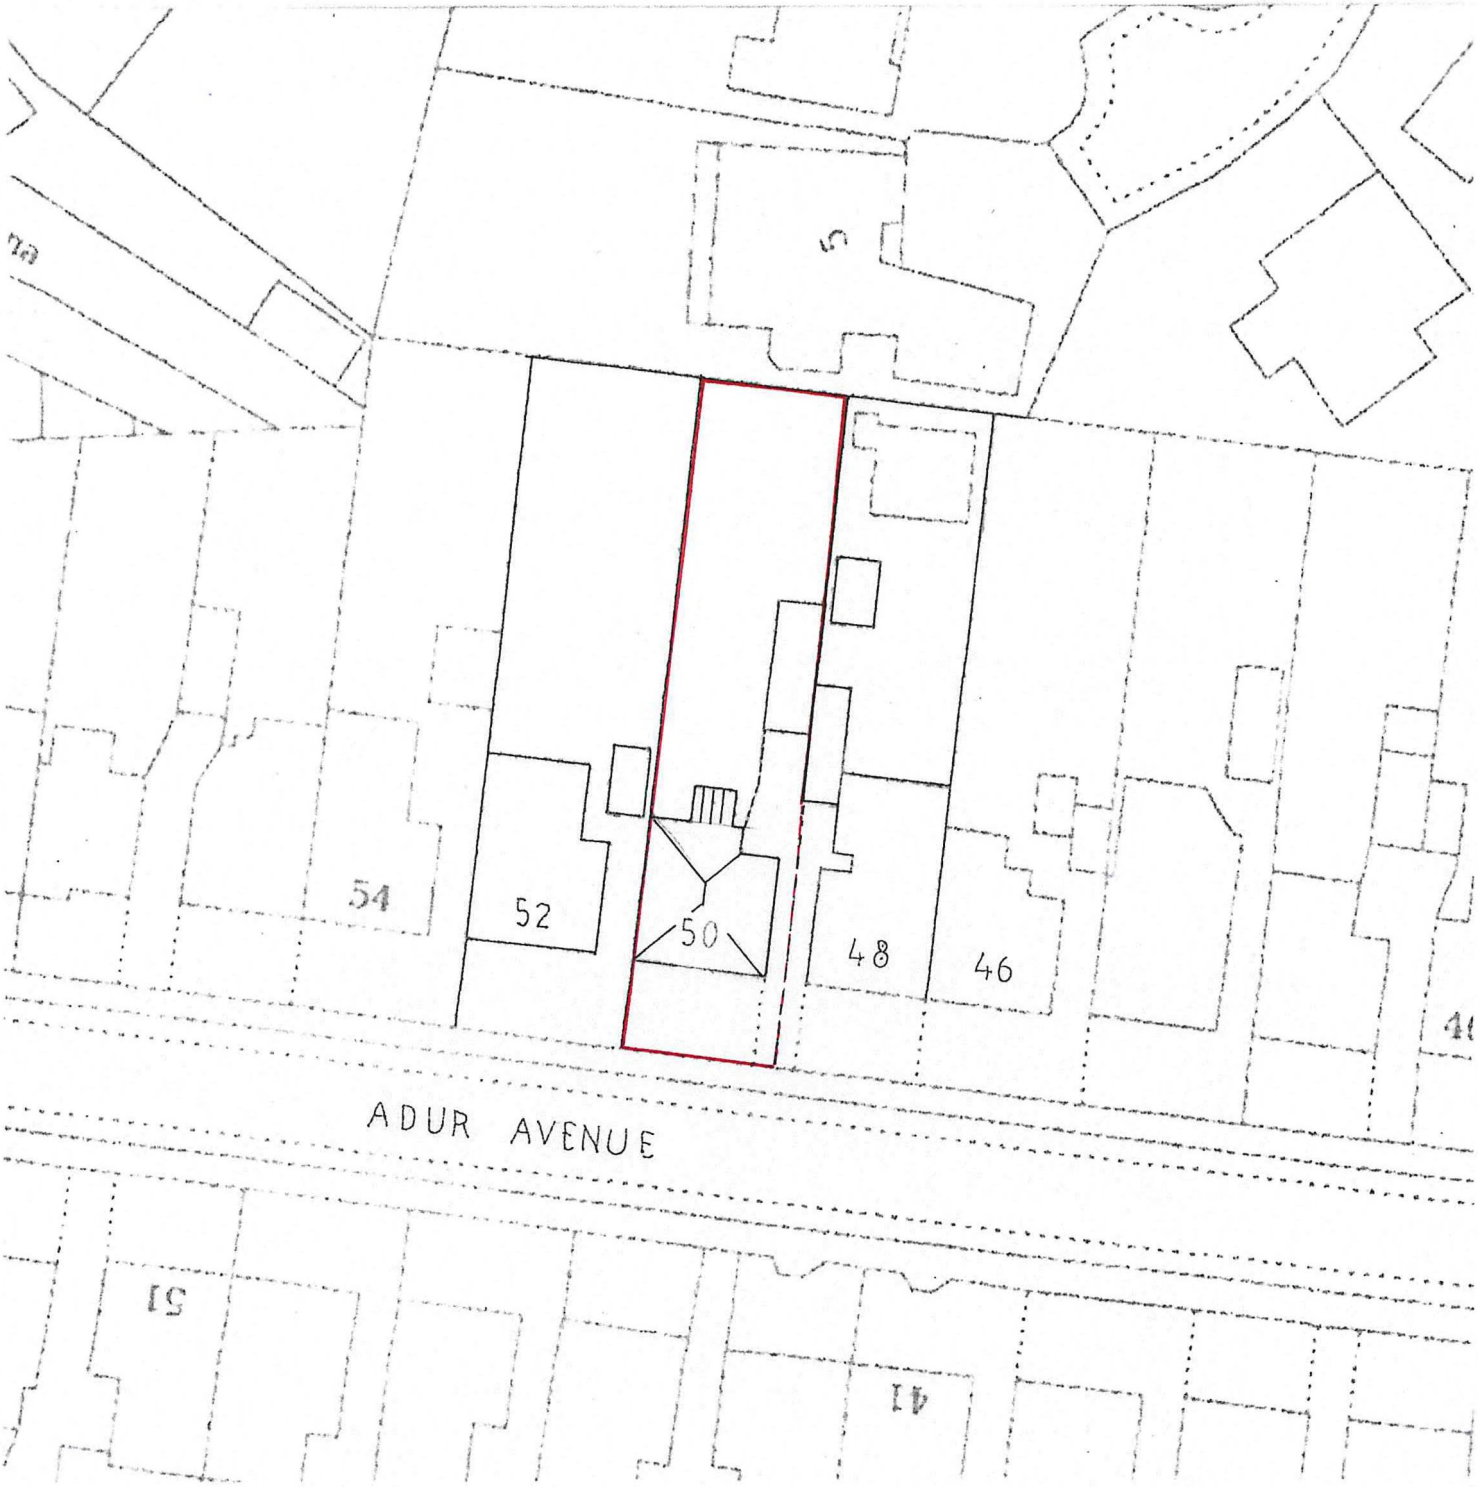

BLOCK PLAN 1:500

AS EXISTING

5 10 20 30

SCALE BAR @ A4

N

50 ADUR AVENUE
SHOREHAM-BY-SEA