Front

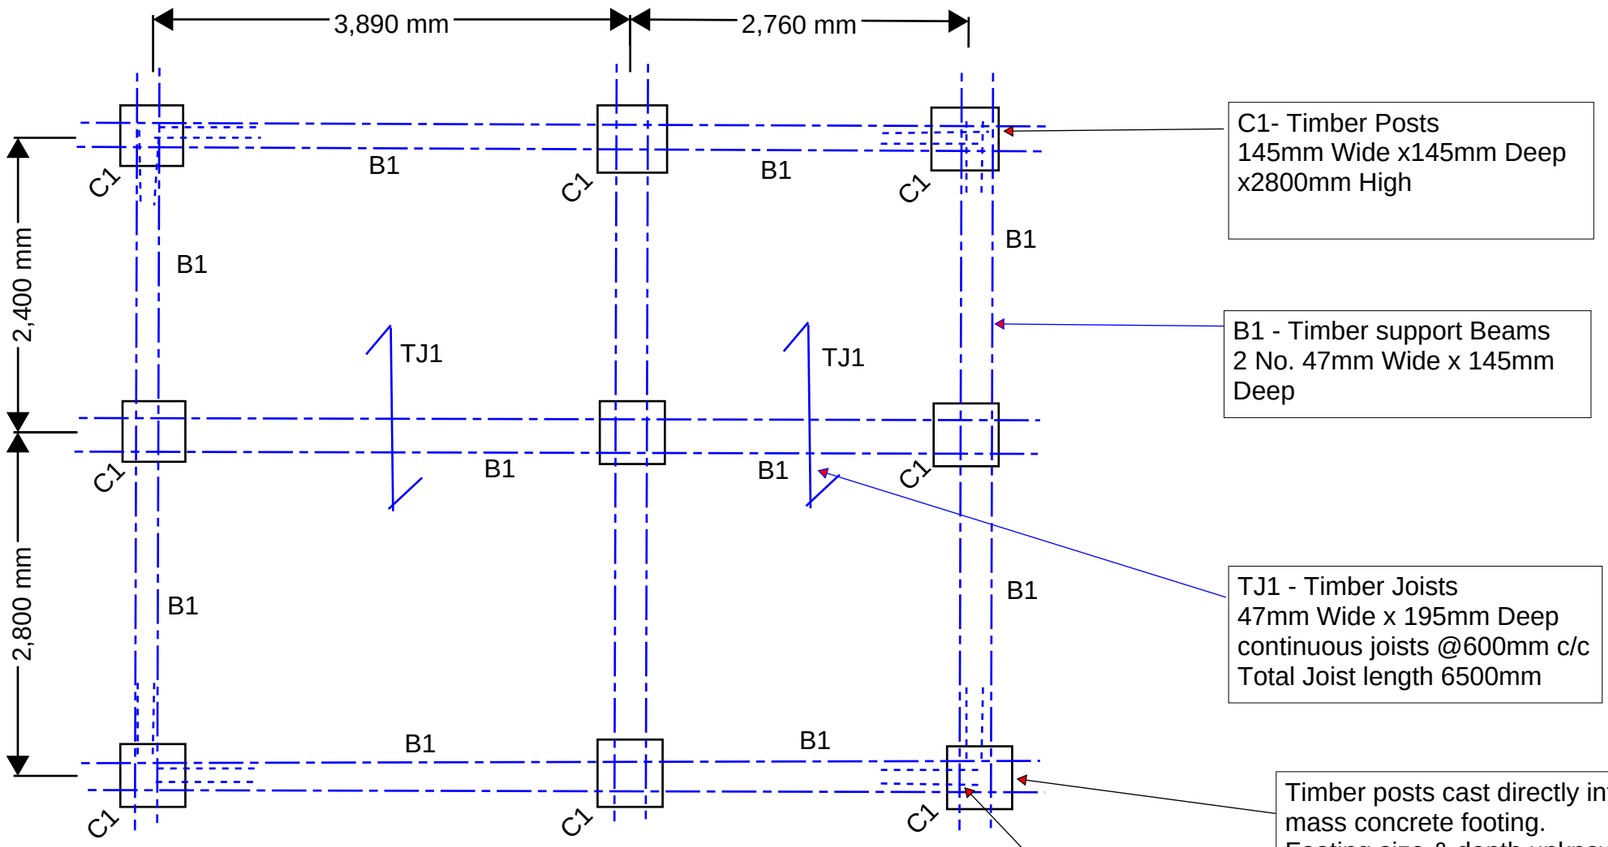

Plan of Existing Pergola

Note :-

- Existing mass concrete footings sizes unknown.

- Timber grade unknown, therefore C16 taken conservatively for analysis.

KTA structures
In Association with D-Structure Ltd
Consulting Civil/Structural Engineers
01689 875980
design@ktastructures.co.uk

Project The Bull Project No. 25225

Made by EB Date 27/08/2025 Sheet No. SK-250827-01