



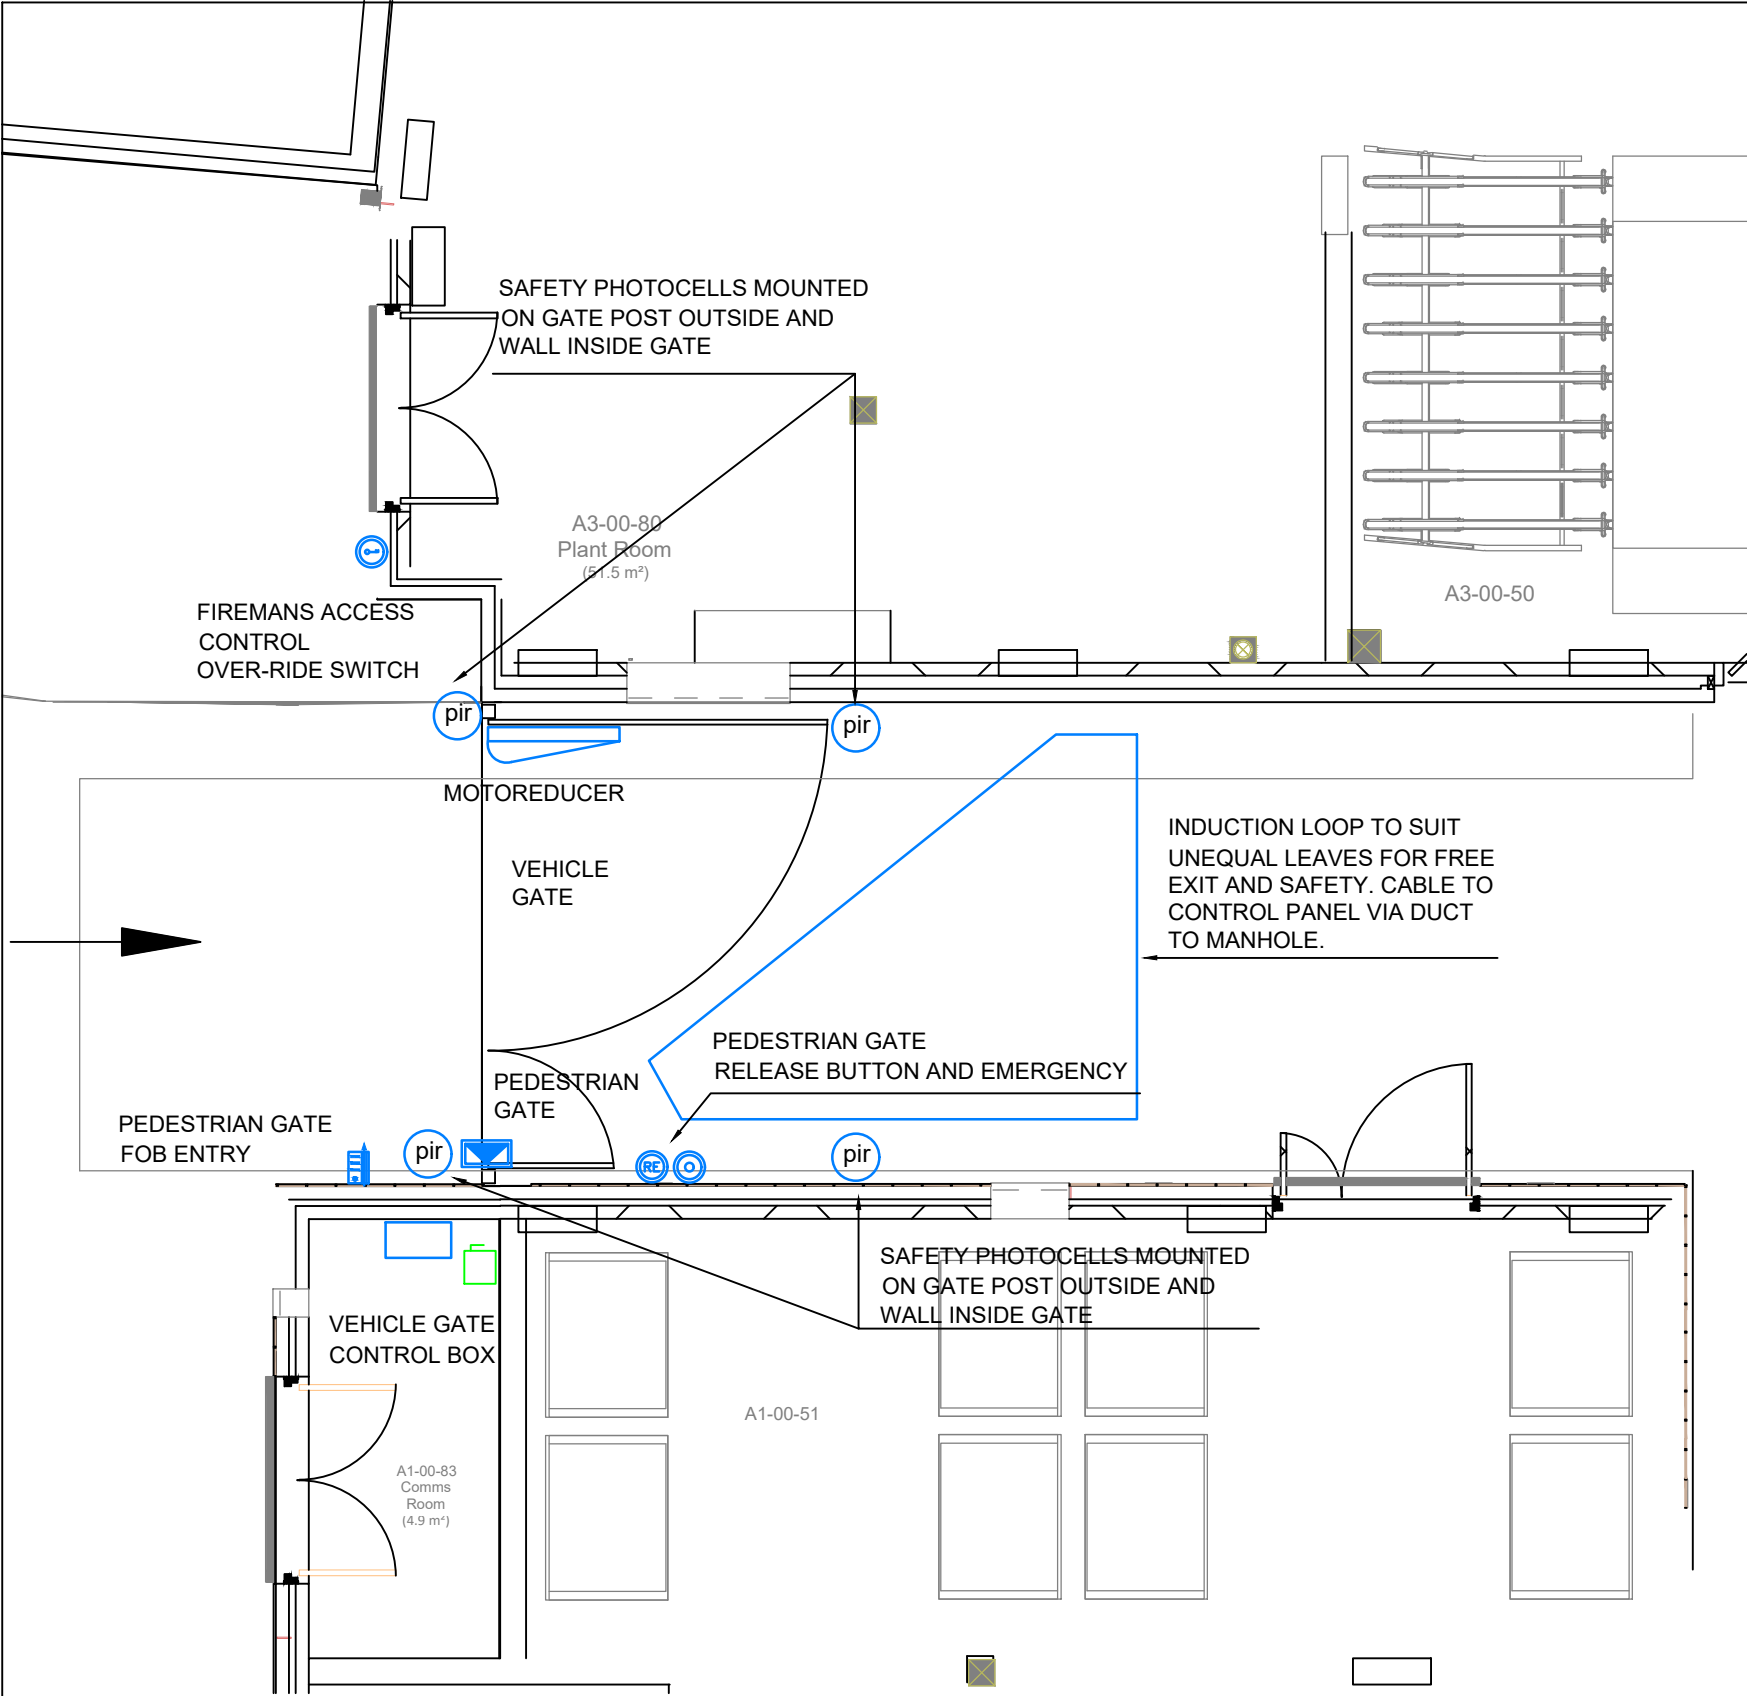

PLAN VIEW

- LEGEND
- ACCESS PROXIMITY FOB READER
 - ACCESS CONTROL LOCK
 - GREEN OVERRIDE BREAK GLASS
 - REQUEST TO EXIT BUTTON
 - FIRE SERVICE OVERRIDE
 - SAFETY PHOTOCELL

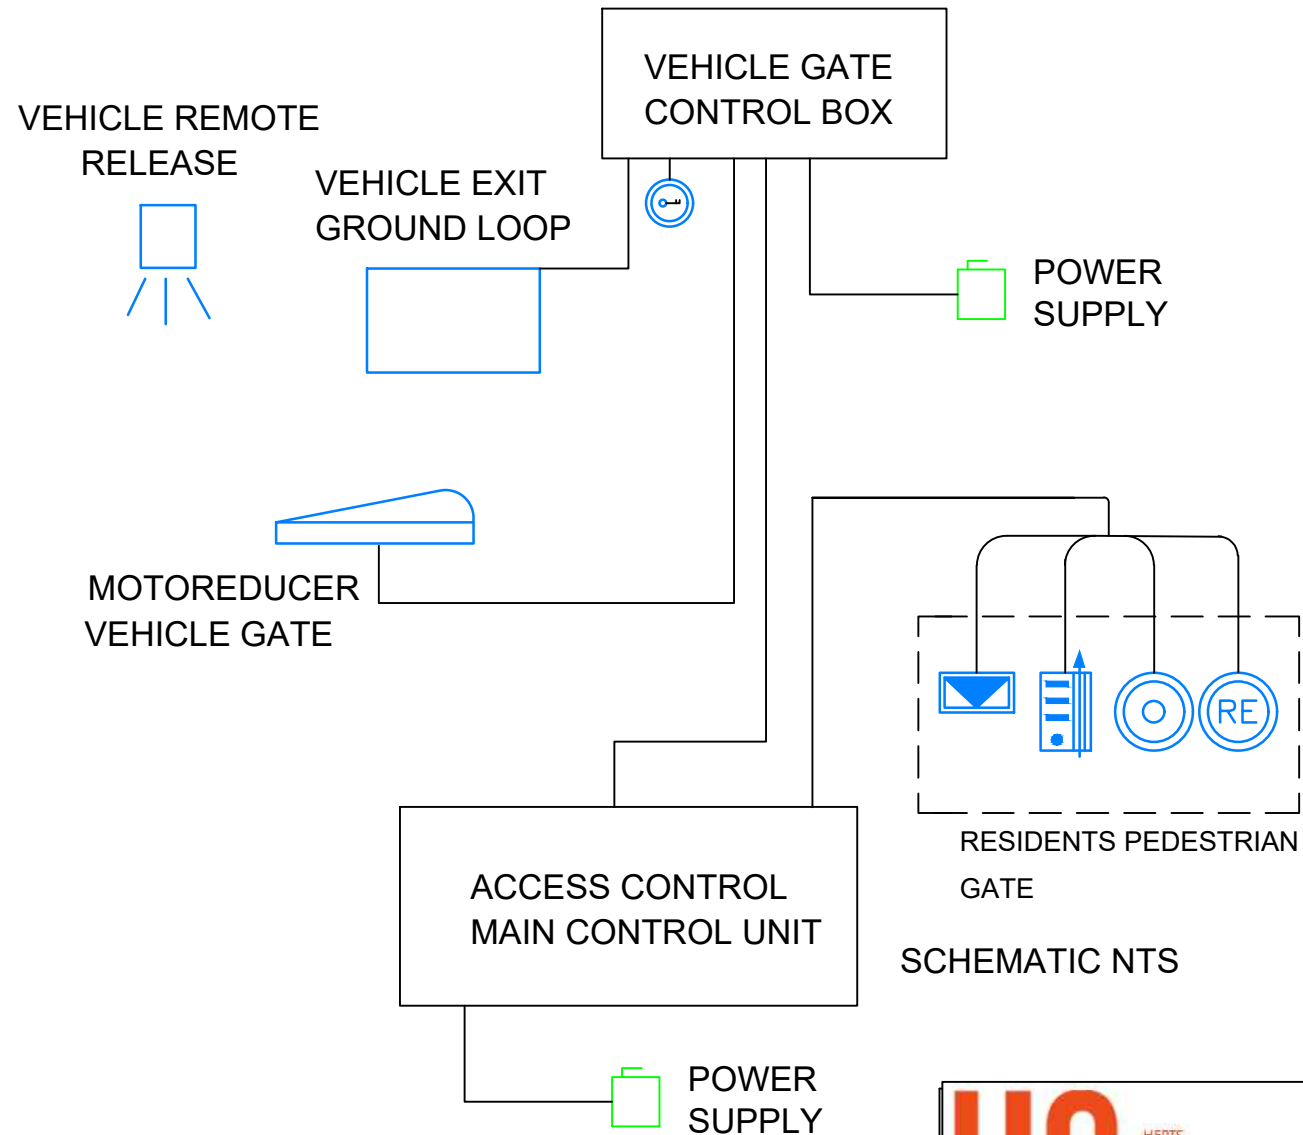

A1	ORIGINAL SIZE DRAWING		
C2	PIR ADDED LOOP AMENDED	MF	06.05.26
C1	ISSUED FOR COMMENT	MF	08.04.26
No.	REVISION	CHK	DATE

PROJECT	THE MANNINGS SHOREHAM-ON-SEA		
TITLE	GATE ACCESS		

HG

MECHANICAL & ELECTRICAL

HERTS

4 Hunting Gate, Hitchin
Hertfordshire, SG4 0TJ

LONDON

2nd Floor, 34-36 Grays Inn
Road, London WC1X 8HR

APR 26	SCALE	NTS@A3
PROJECT JDB	CHECKED CB	APPROVED DS
DRAWING STATUS		
CONSTRUCTION		
TITLE		
DRAWING No.		
P646/HGM/ZZ/ZZ/SC/E/60035		
REVISION		
C2		

