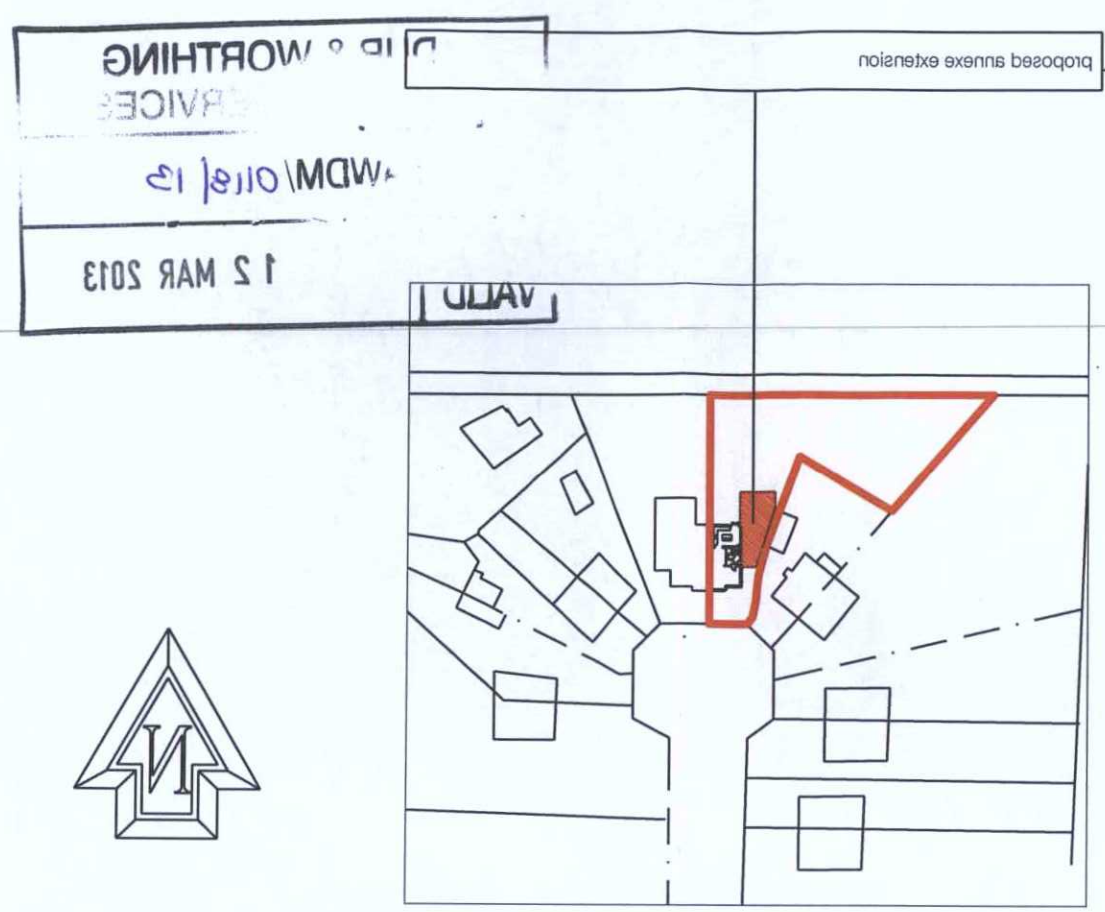

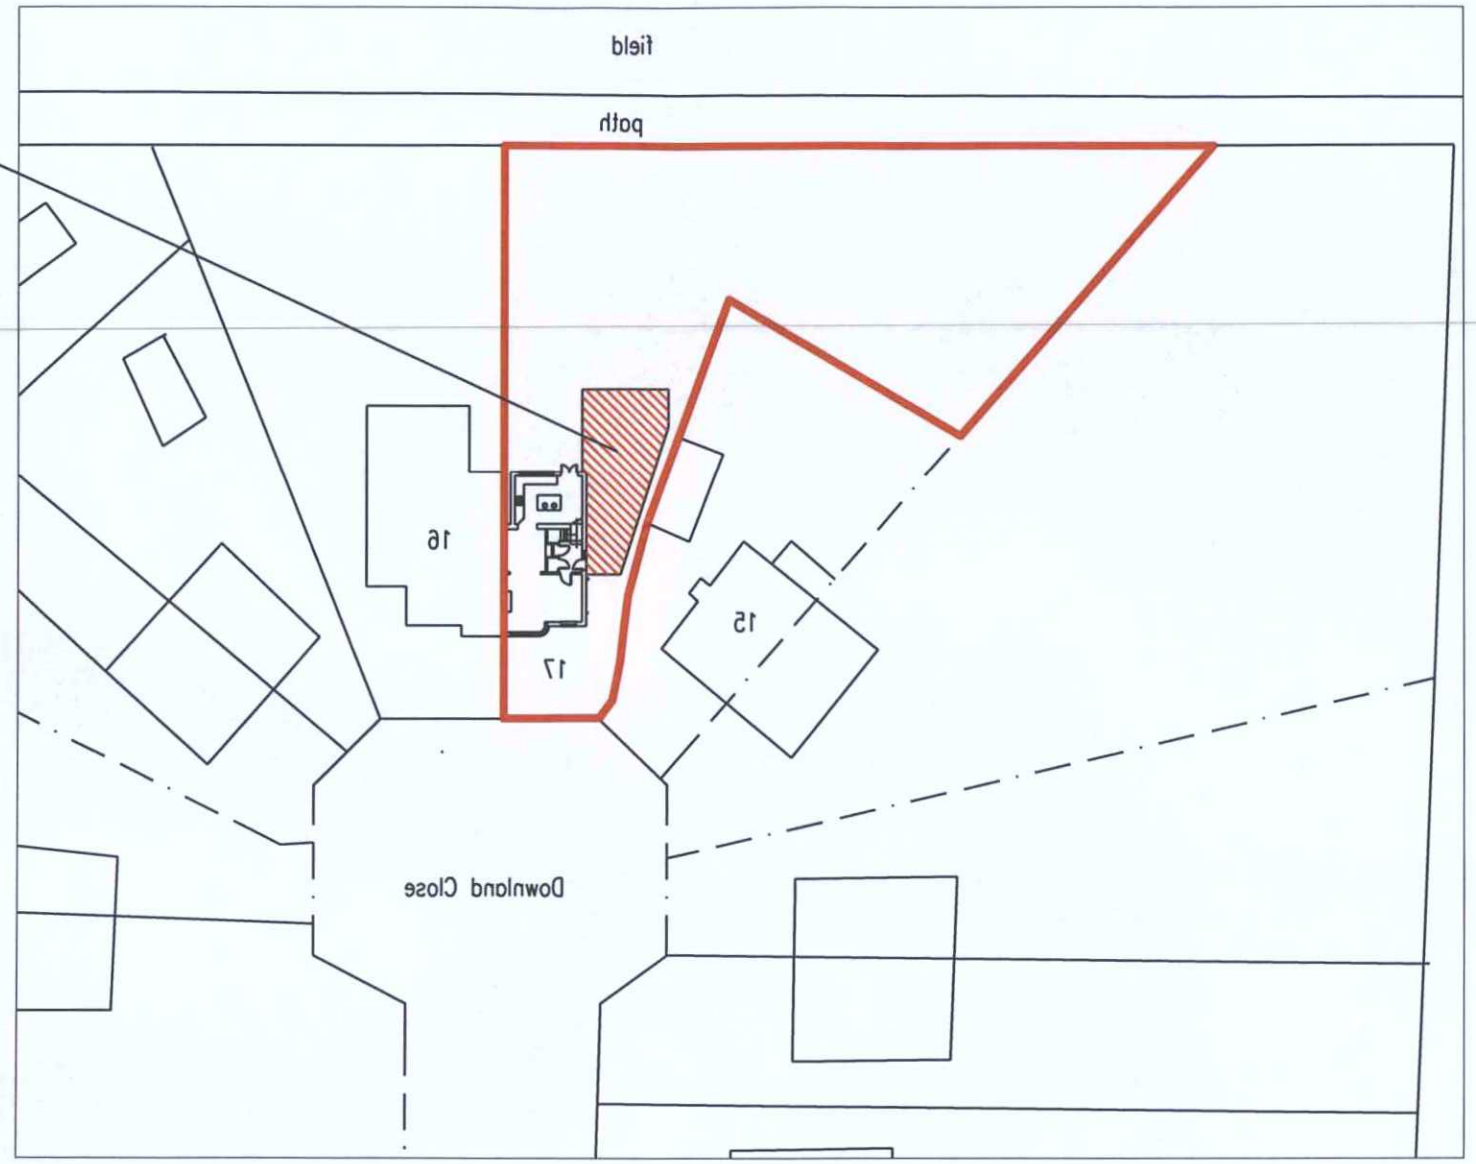

Location Plan 1:1250

10m 20m 30m 40m 50m

1:1250 Scale Bar

BLOCK PLAN 1:500

10m 20m 30m 40m

1:500 Scale Bar

Note: All dimensions to be checked on site.

Client: K TillING

Scale:
1:500,1:1250 @ A3 poper size

Date: 26.10.2012
Drown: BW

Drg. No. 04
Rev'n

Project:
Proposed extension of:
17 Downland close
Southwick
Sussex

Title:
BLOCK & Location PLAN

Copyright of:
Architectural & Planning Services
15 West Street
Shoreham By Sea
West Sussex
BN43 5WF
01273 441009 (after 6pm)
07858899101
e-mail: benwhitby15@yahoo.co.uk

wid