DUR & WORTHING
INC SE
AWDM/0118/13
VALID 12 MAR 2013

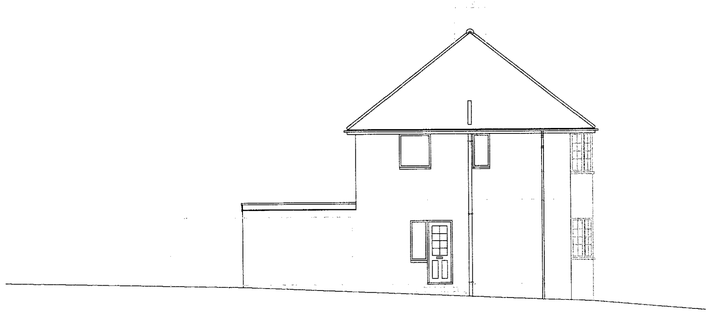

Side (West) Facing Elevation

1m 2m 3m 4m 5m 6m 7m 8m 9m 10m

1:100 Scale Bar

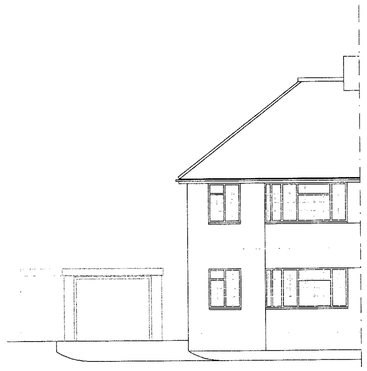

Front Elevation South Facing



Rear Elevation North Facing

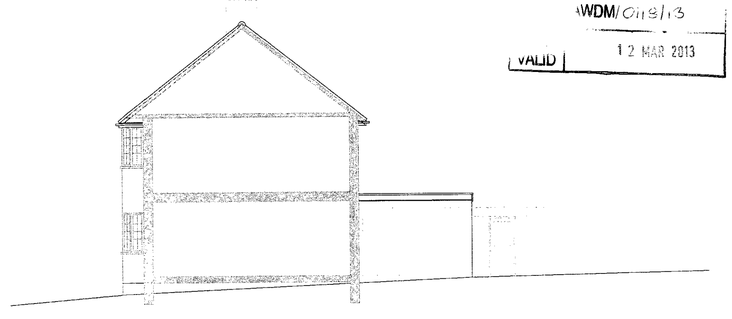

Side (East) Facing Elevation

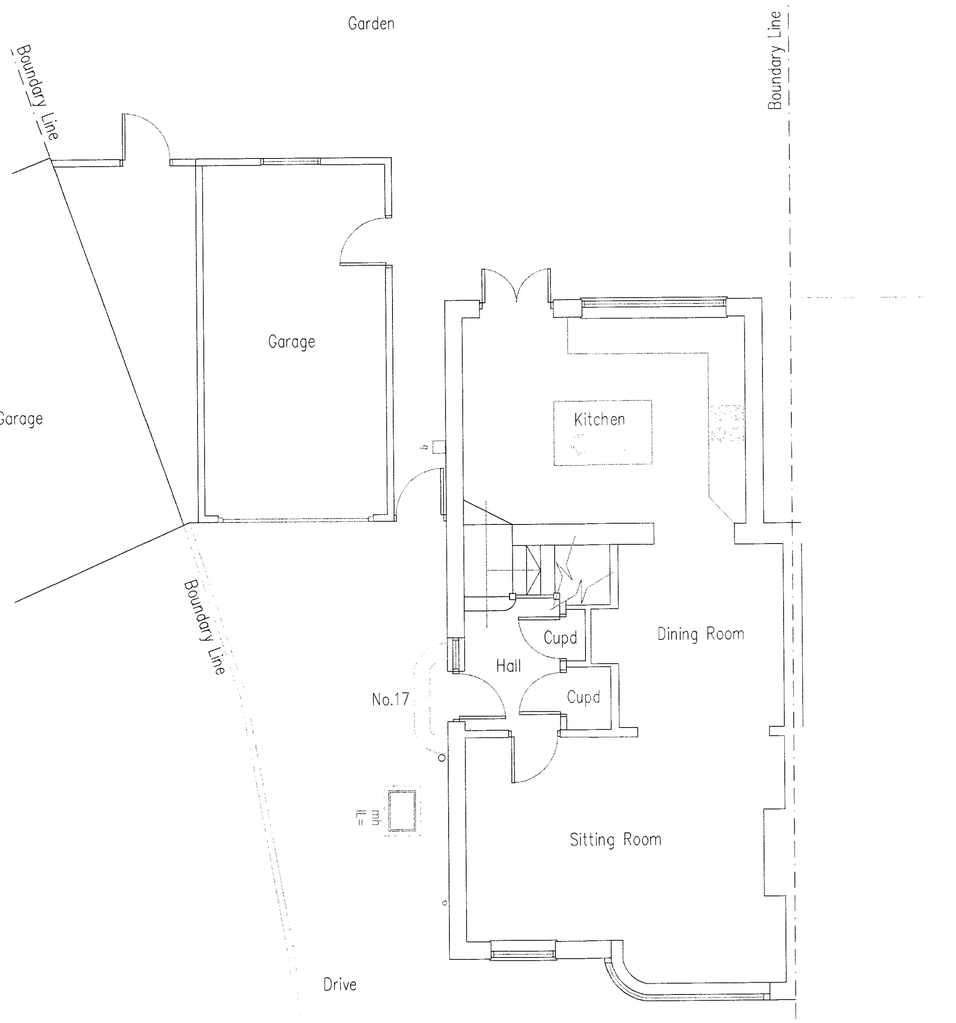

Ground Floor Plan

1m 2m 3m 4m 5m 6m 7m 8m 9m 10m

1:50 Scale Bar

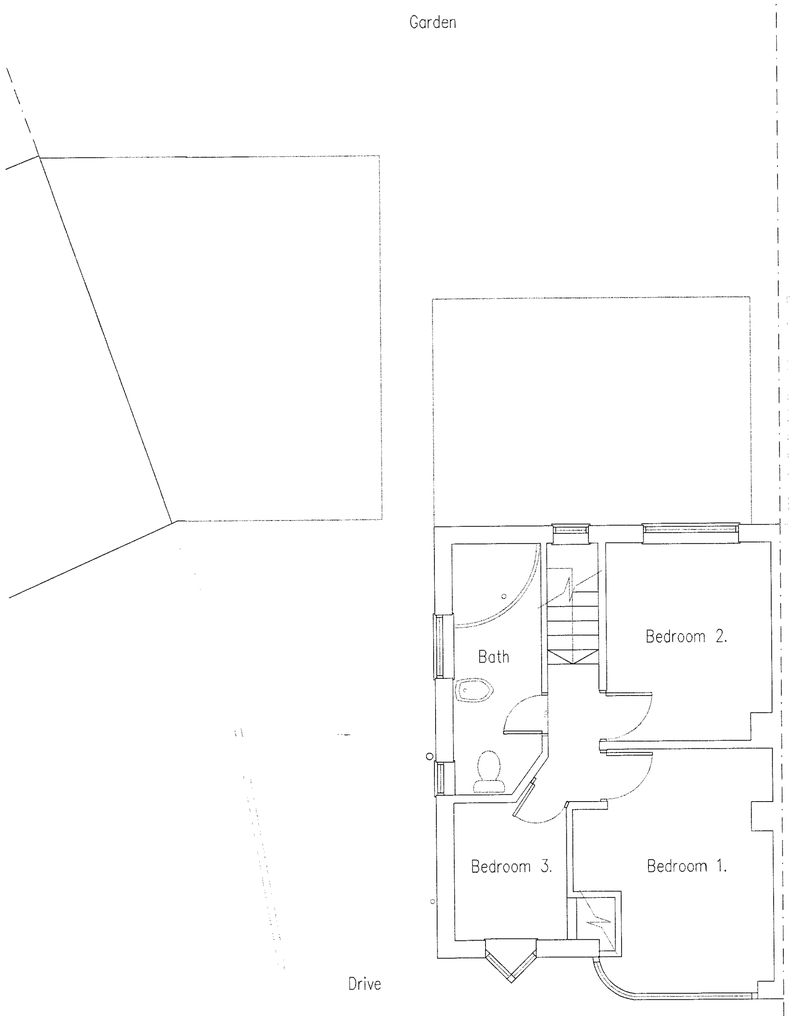

First Floor Plan

1m 2m 3m 4m 5m 6m 7m 8m 9m 10m

1:50 Scale Bar

DO NOT SCALE FROM THIS DRAWING Except for planning AS PHOTOCOPIES WILL BE SUBJECT TO DISTORTION DRAWINGS TO BE READ IN CONJUCTION WITH ALL OTHER ARCHITECT'S & STRUCTURAL ENGINEER'S CONTRACT DRAWINGS & SPECIFICATIONS.
ANY DISCREPANCIES MUST BE BROUGHT TO THE ATTENTION OF THE ARCHITECT IMMEDIATELY.
THE CONTRACTOR MUST VERIFY ALL DIMENSIONS BY SITE MEASUREMENT BEFORE ORDERING MATERIALS OR MANUFACTURING COMPONENTS.
SUBSTITUTE MATERIALS & PRODUCTS TO THOSE NAMED WILL BE ACCEPTABLE IF PROVEN TO BE OF EQUAL OR HIGHER PERFORMANCE AND NOT IN CONFLICT WITH OTHER ELEMENTS.

Project:

Proposed Extension
At:
17 Downland Close
Southwick
Sussex
BN42 4RH

Drawing title:

Plans & Elevations As Existing

Client: Mr & Mrs K. Tilling

Copyright of:

Architectural & Planning Services
15 West Street
Shoreham By Sea
West Sussex
BN43 5WF
bjw
01273 441009 (after 6pm)
07856899101
e-mail: benwhitby15@yahoo.co.uk

Scale: 1:100 1:50	Paper size A1
Date: 5.12.2012	Drawn: BJW
Drg. No. 01	Rev'n