ARTELIA INTERNATIONAL

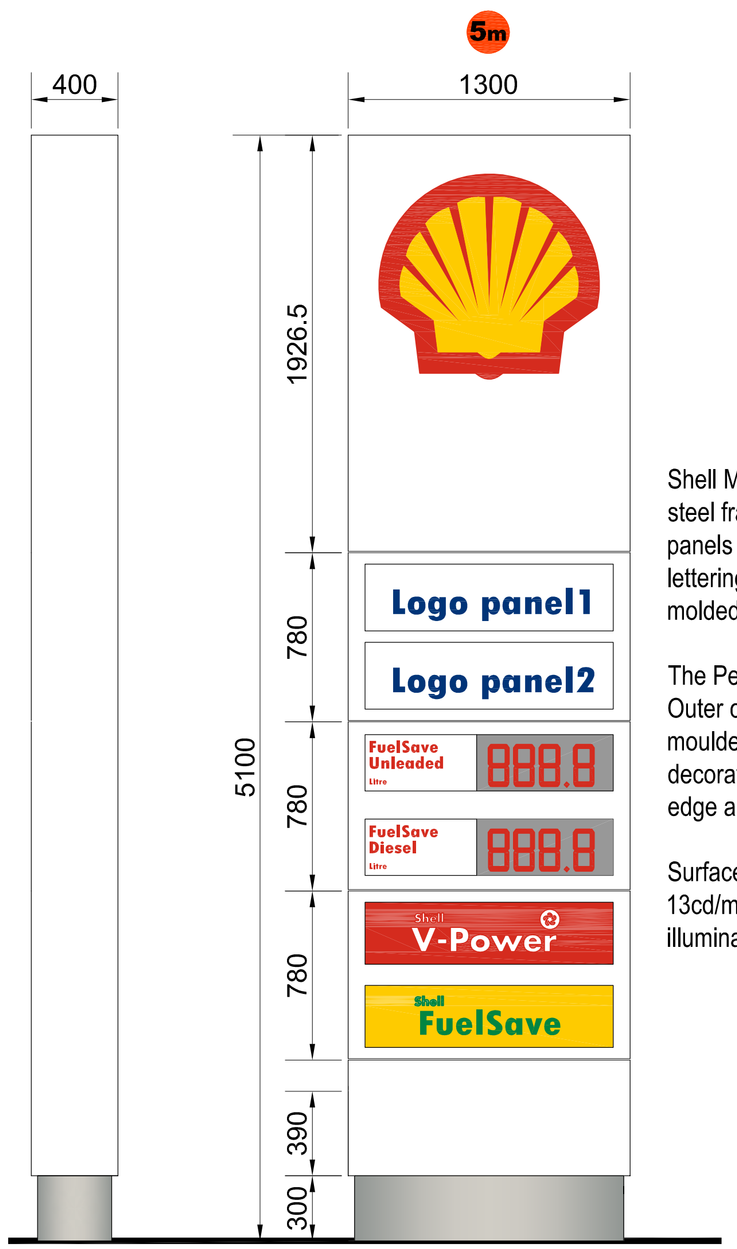

GSF - 5m Pylon sign

Shell Monolith Pylon sign comprising of a steel frame structure with ACM profile panels (Colour Shell White) with laser cut lettering & symbols fitted with vacuum molded opal acrylic.

The Pecton eblem is a one piece moulding. Outer case White ACM with vacuum moulded opal acrylic emblem facing decorated with Yellow / Red vinyl. Outer edge are raised to cast White light halo.

Surface illumination varies between 13cd/m2 to 186cd/m2 (internally illuminated) refer to light data sheet

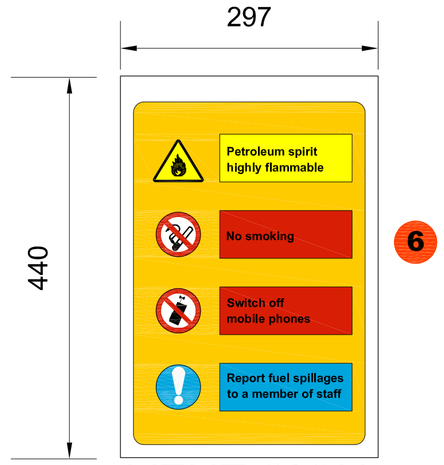

VENT SIGN

Health and Safety warning signage vinyl applied onto FOAMEX weather reisitant board fitted to vent pipes. Non illuminated

Fascia Level 1 - Shell White ACM backing panels fixed to canopy fascia. With Yellow ACM curved profile fitted over the White fascia. LED Red bar strip provides both red illumination to the bar and face illumination to the Yellow field.

Yellow surface of fascia to have illumination value of 80cd/m². Red surface of fascia to have illumination value of 60cd/m²

Shell canopy Pecten eblem is a one piece moulding. Outer case White ACM with vacuum moulded opal acrylic emblem facing deorated with Yellow / Red vinyl. Outer edge is raised to cast White light halo. Surface of Shell pecten to have illumination value varies between 14 cd/m2 to 241cd/m2 (internally illuminated) refer to light data sheet

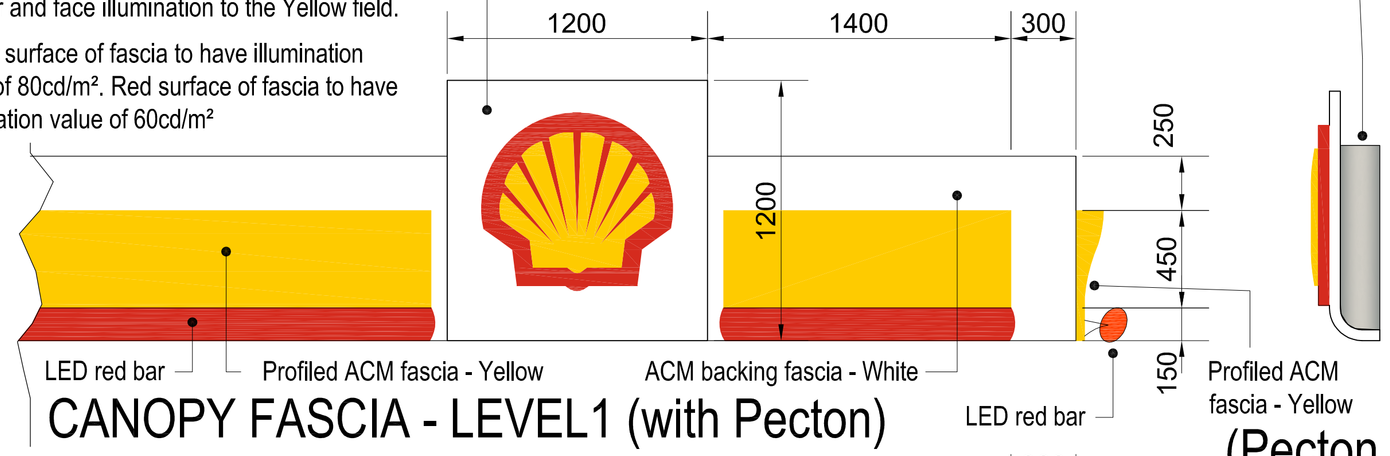

CANOPY FASCIA - LEVEL1 (with Pecton)

(Pecton box side view)

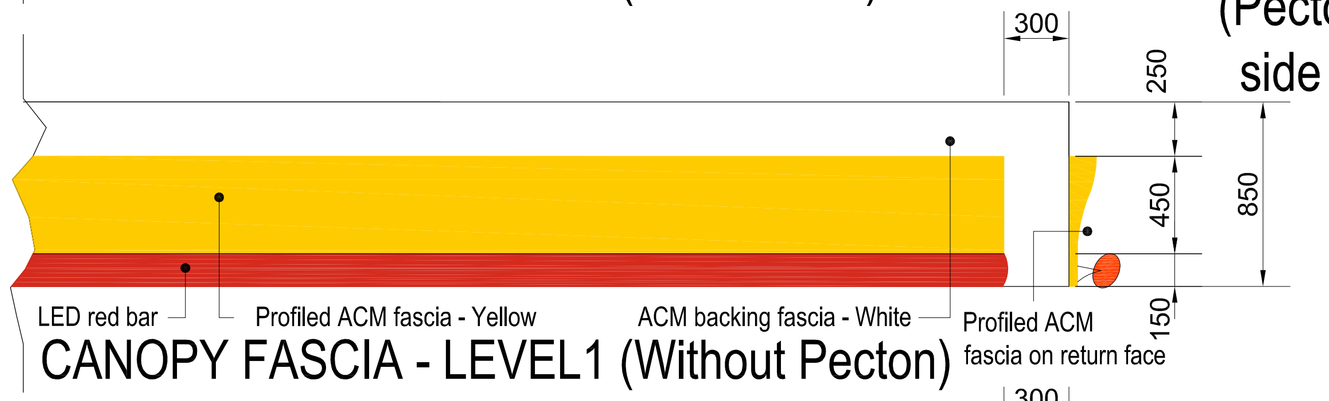

CANOPY FASCIA - LEVEL1 (Without Pecton)

Fascia Level 2 - Shell White ACM backing panels fixed to canopy fascia. With Yellow painted infill, fitted with vinyl Red bar strip - Non illuminated.

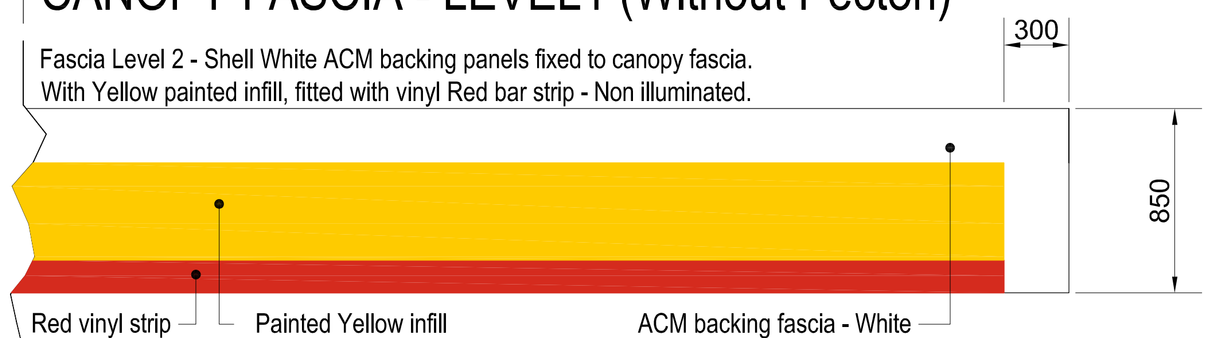

CANOPY FASCIA - LEVEL2

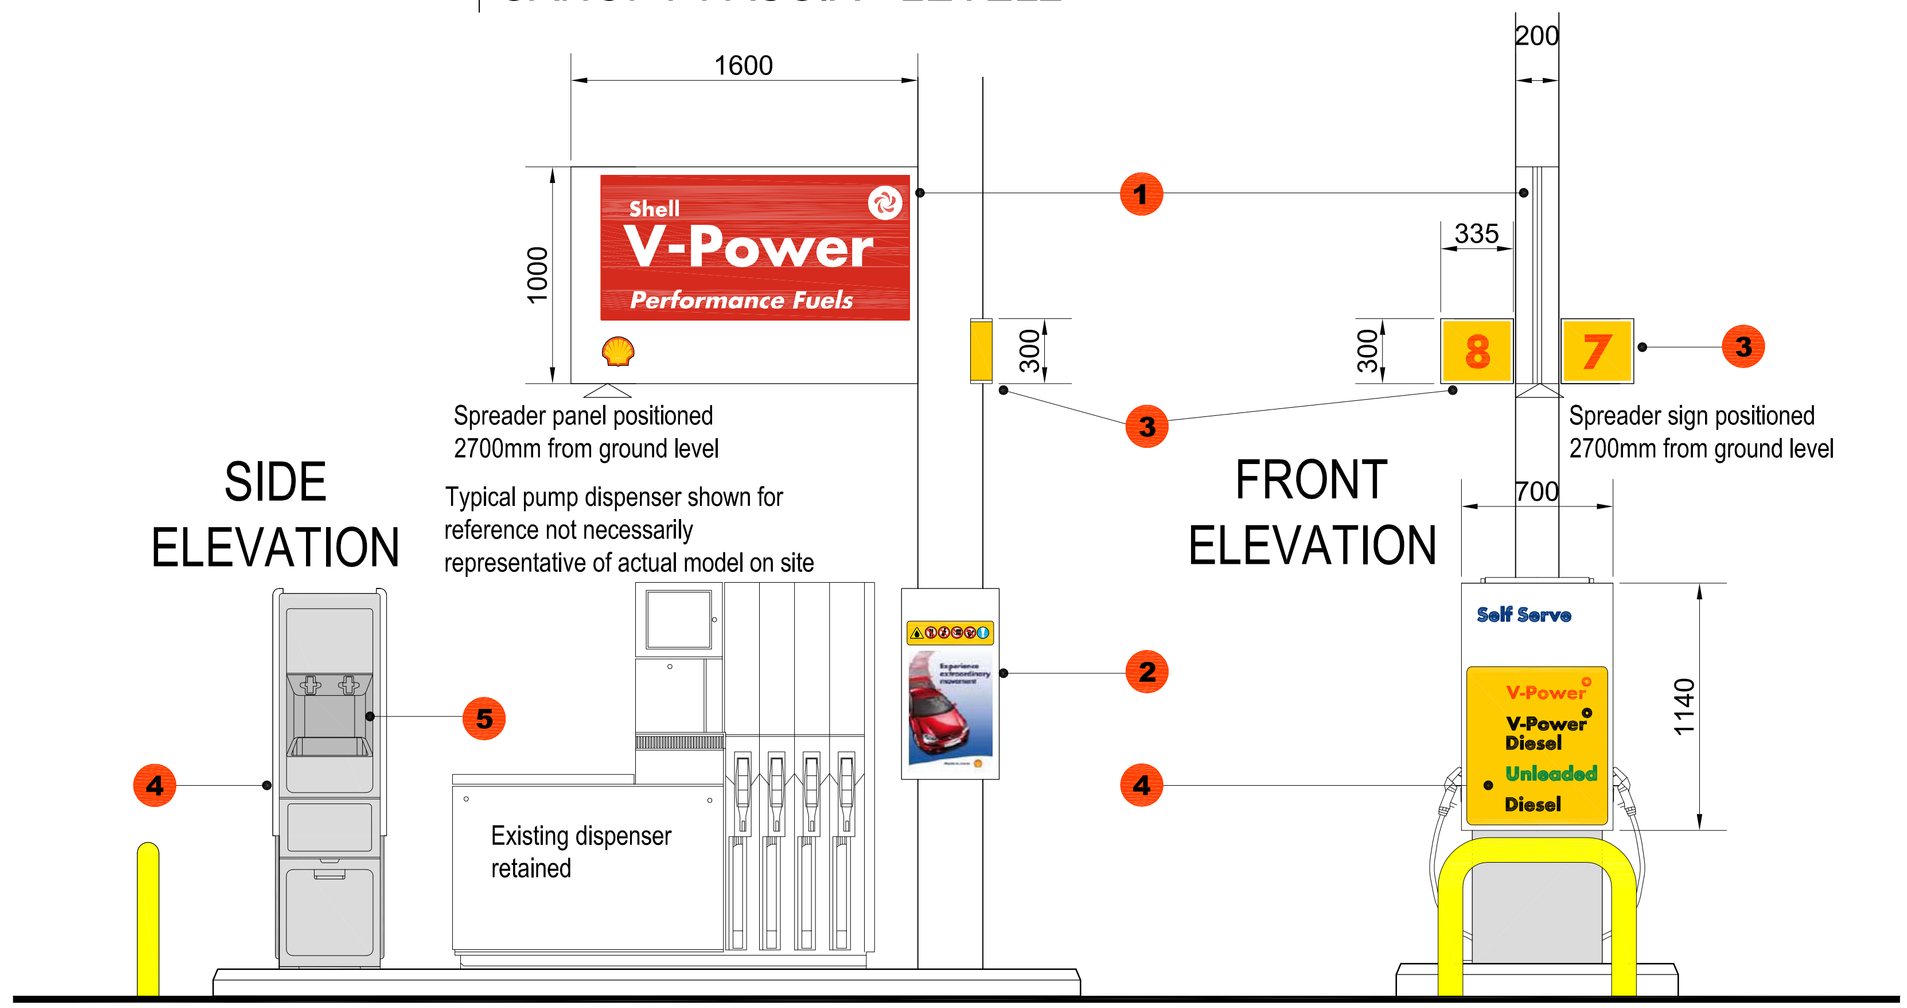

REFUELLING SIGNAGE

All Refuelling signs are formed from powder coated ACM colour Shell White (sizes as shown) with vinyl applied text, logos and symbols. All items are Non illuminated

SITE SIGNAGE KEY

CANOPY (PETROL)

- A — ELEVATION A: LEVEL 1 CANOPY FASCIA WITH INTERNALLY ILLUMINATED RED LED BAR (ILLUMINATED)
- B — ELEVATION B: LEVEL 1 CANOPY FASCIA WITH INTERNALLY ILLUMINATED 'PECTEN' & RED LED BAR (ILLUMINATED)
- C — ELEVATION C: PAINTED CANOPY FASCIA (NON-ILLUMINATED)
- D — ELEVATION D: LEVEL 2 CANOPY FASCIA (NON-ILLUMINATED)

REFUELLING AREA

- 1 — SPREADER PANEL - 4 No (NON - ILLUMINATED)
- 2 — STANCHION POSTER UNITS - 8 No (NON - ILLUMINATED)
- 3 — STANCHION PUMP NUMBERS - 8 No (NON - ILLUMINATED)
- 4 — CUSTOMER SERVICE UNIT (CSU) WITH BIN, TOWEL HOLDER, & GLOVE DISPENSER - 4 No (NON - ILLUMINATED)
- 5 — STANDARD SQUARE BINS - 2 No (NON - ILLUMINATED)
- 6 — VENT STACK SIGN - 1 No (NON - ILLUMINATED)

PRIME / PRICE SIGN

- 5m — 5 METRE PYLON SIGN WITH 2 LED PRICE DISPLAYS (EITHER SIDE), SHELL PECTON & DISPLAY PANELS - 1 No (ILLUMINATED ONLY)

SHOP FASCIA

- S1 — ELEVATION S1: NON-ILLUMINATED YELLOW ACM FASCIA ILLUMINATED WHITE INDIVIDUAL LETTERS "SELECT" & NON ILLUMINATED TAUPE COLOURED ACM POD WHITE ILLUMINATED INDIVIDUAL LETTERS "deli2go"

CARWASH / JETWASH FASCIA

- C1 — ELEVATION C1: FLAT FASCIA 10480 x 800mm ACM COLOURED FASCIA NON ILLUMINATED

SECONDARY SIGNS (All Non illuminated)

- a — FREE STANDING DOUBLE SIDED DIRECTIONAL SIGN 'WAY IN /NO EXIT' - 1 No
- b — FREE STANDING SINGLE SIDED SIGN 'CARWASH' - 1 No
- c — WALL MOUNTED POSTER UNIT SIGN - 2 No
- d — FREE STANDING SINGLE SIDED SIGN 'VACUUM' - 1 No
- e — FREE STANDING SINGLE SIDED SIGN 'AIR & WATER' - 1 No

ADVERTS DRAWING

RLdm project managers & architects

REV	DATE		BY
B	11.12.12	Shop front altered at LA's request	JSL
A	15.11.12	Shop front altered at applicants request	JSL

PROJECT : SHELL ADUR, BRIGHTON ROAD, SHOREHAM-BY-SEA, WEST SUSSEX, BN43 5LD.

TITLE : TYPICAL SIGNAGE DETAILS (SHEET2)

SHELL UK RETAIL
PO BOX 430
STAINES
TW18 3ZB
UNITED KINGDOM

DRAWN BY :	JSL	SCALE :	1:20 & 1:5
DATE :	25.10.12	PLOT DATE :	25.10.12
CAD FILE :	E:\ARCHIVE\DRAWINGS\10011355_ADUR_2012		

DWG No :	1355 - 04	PLG	2012	B

A1 ORIGINAL PLOT SIZE