ARTELIA INTERNATIONAL

# BRIGHTON ROAD (A259)

THE SALTINGS

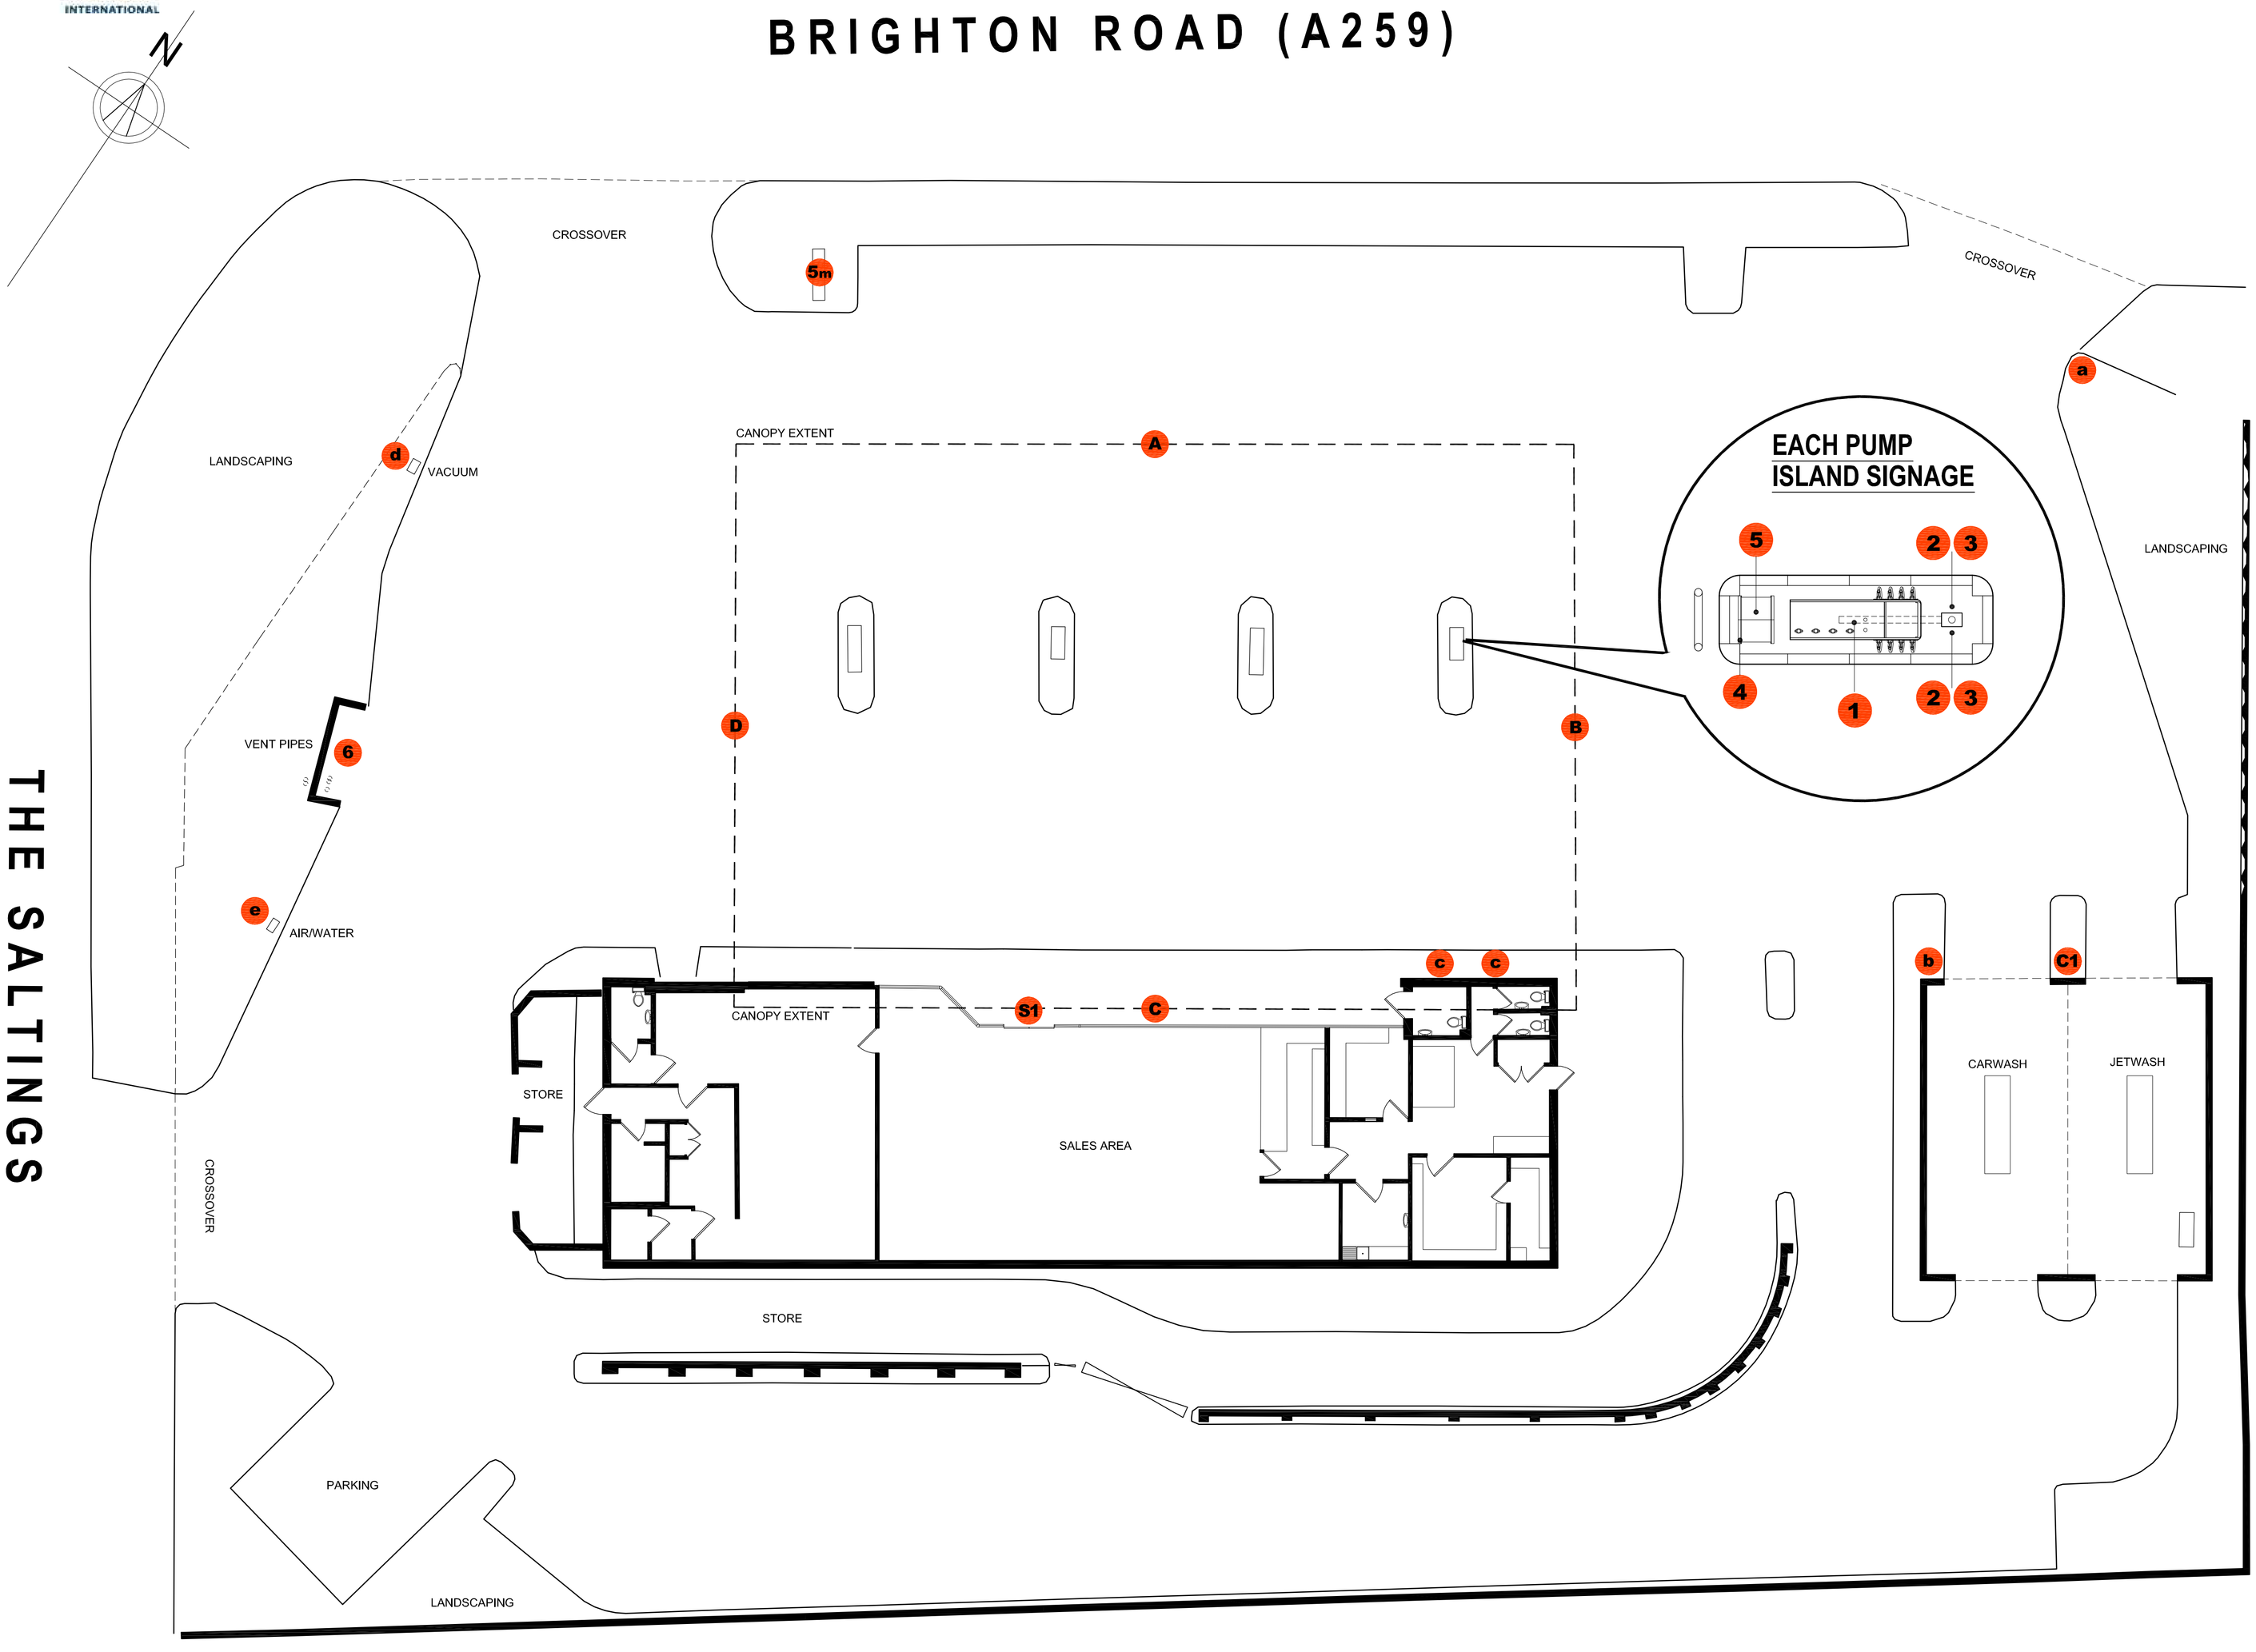


## SITE SIGNAGE KEY

### CANOPY (PETROL)

- **A** ELEVATION A: LEVEL 1 CANOPY FASCIA WITH INTERNALLY ILLUMINATED RED LED BAR (ILLUMINATED)
- **B** ELEVATION B: LEVEL 1 CANOPY FASCIA WITH INTERNALLY ILLUMINATED 'PECTEN' & RED LED BAR (ILLUMINATED)
- **C** ELEVATION C: PAINTED CANOPY FASCIA (NON-ILLUMINATED)
- **D** ELEVATION D: LEVEL 2 CANOPY FASCIA (NON-ILLUMINATED)

### REFUELLING AREA

- **1** SPREADER PANEL - 4 No (NON - ILLUMINATED)
- **2** STANCHION POSTER UNITS - 8 No (NON - ILLUMINATED)
- **3** STANCHION PUMP NUMBERS - 8 No (NON - ILLUMINATED)
- **4** CUSTOMER SERVICE UNIT (CSU) WITH BIN, TOWEL HOLDER, & GLOVE DISPENSER - 4 No (NON - ILLUMINATED)
- **5** STANDARD SQUARE BINS - 2 No (NON - ILLUMINATED)
- **6** VENT STACK SIGN - 1 No (NON - ILLUMINATED)

### PRIME / PRICE SIGN

- **5m** 5 METRE PYLON SIGN WITH 2 LED PRICE DISPLAYS (EITHER SIDE), SHELL PECTON & DISPLAY PANELS - 1 No (ILLUMINATED ONLY)

### SHOP FASCIA

- **S1** ELEVATION S1: NON-ILLUMINATED YELLOW ACM FASCIA ILLUMINATED WHITE INDIVIDUAL LETTERS "SELECT" & NON ILLUMINATED TAUPE COLOURED ACM POD WHITE ILLUMINATED INDIVIDUAL LETTERS "deli2go"

### CARWASH / JETWASH FASCIA

- **C1** ELEVATION C1: FLAT FASCIA 10480 x 800mm ACM COLOURED FASCIA NON ILLUMINATED

### SECONDARY SIGNS (All Non illuminated)

- **a** FREE STANDING DOUBLE SIDED DIRECTIONAL SIGN 'WAY IN /NO EXIT' - 1 No
- **b** FREE STANDING SINGLE SIDED SIGN 'CARWASH' - 1 No
- **c** WALL MOUNTED POSTER UNIT SIGN - 2 No
- **d** FREE STANDING SINGLE SIDED SIGN 'VACUUM' - 1 No
- **e** FREE STANDING SINGLE SIDED SIGN 'AIR & WATER' - 1 No

**ADVERTS DRAWING**

RLdm project managers & architects

| REV | DATE | | BY |
|---|---|---|---|
| B | 11.12.12 | Shop front altered at LA's request | JSL |
| A | 15.11.12 | Shop front altered at applicants request | JSL |

PROJECT : SHELL ADUR,
BRIGHTON ROAD, SHOREHAM-BY-SEA,
WEST SUSSEX, BN43 5LD.

TITLE : SIGNAGE PROPOSAL DRAWING


SHELL UK RETAIL
PO BOX 430
STAINES
TW18 3ZB
UNITED KINGDOM


| | | | |
|---|---|---|---|
| DRAWN BY : | JSL | SCALE : | 1:100 |
| DATE : | 25.10.12 | PLOT DATE : | 25.10.12 |
| CAD FILE : | E:\ARCHIVE\DRAWINGS\10011355_ADUR_2012 | | |

| DWG No : | 1355 - 01 | PLG | 2012 | B |
|---|---|---|---|---|

SCALE (METRES)
0 5 10 15 20 25 30

A1 ORIGINAL PLOT SIZE