Unit 2, 30 Chartwell Road, Lancing Business Park, Lancing, BN15 8TU

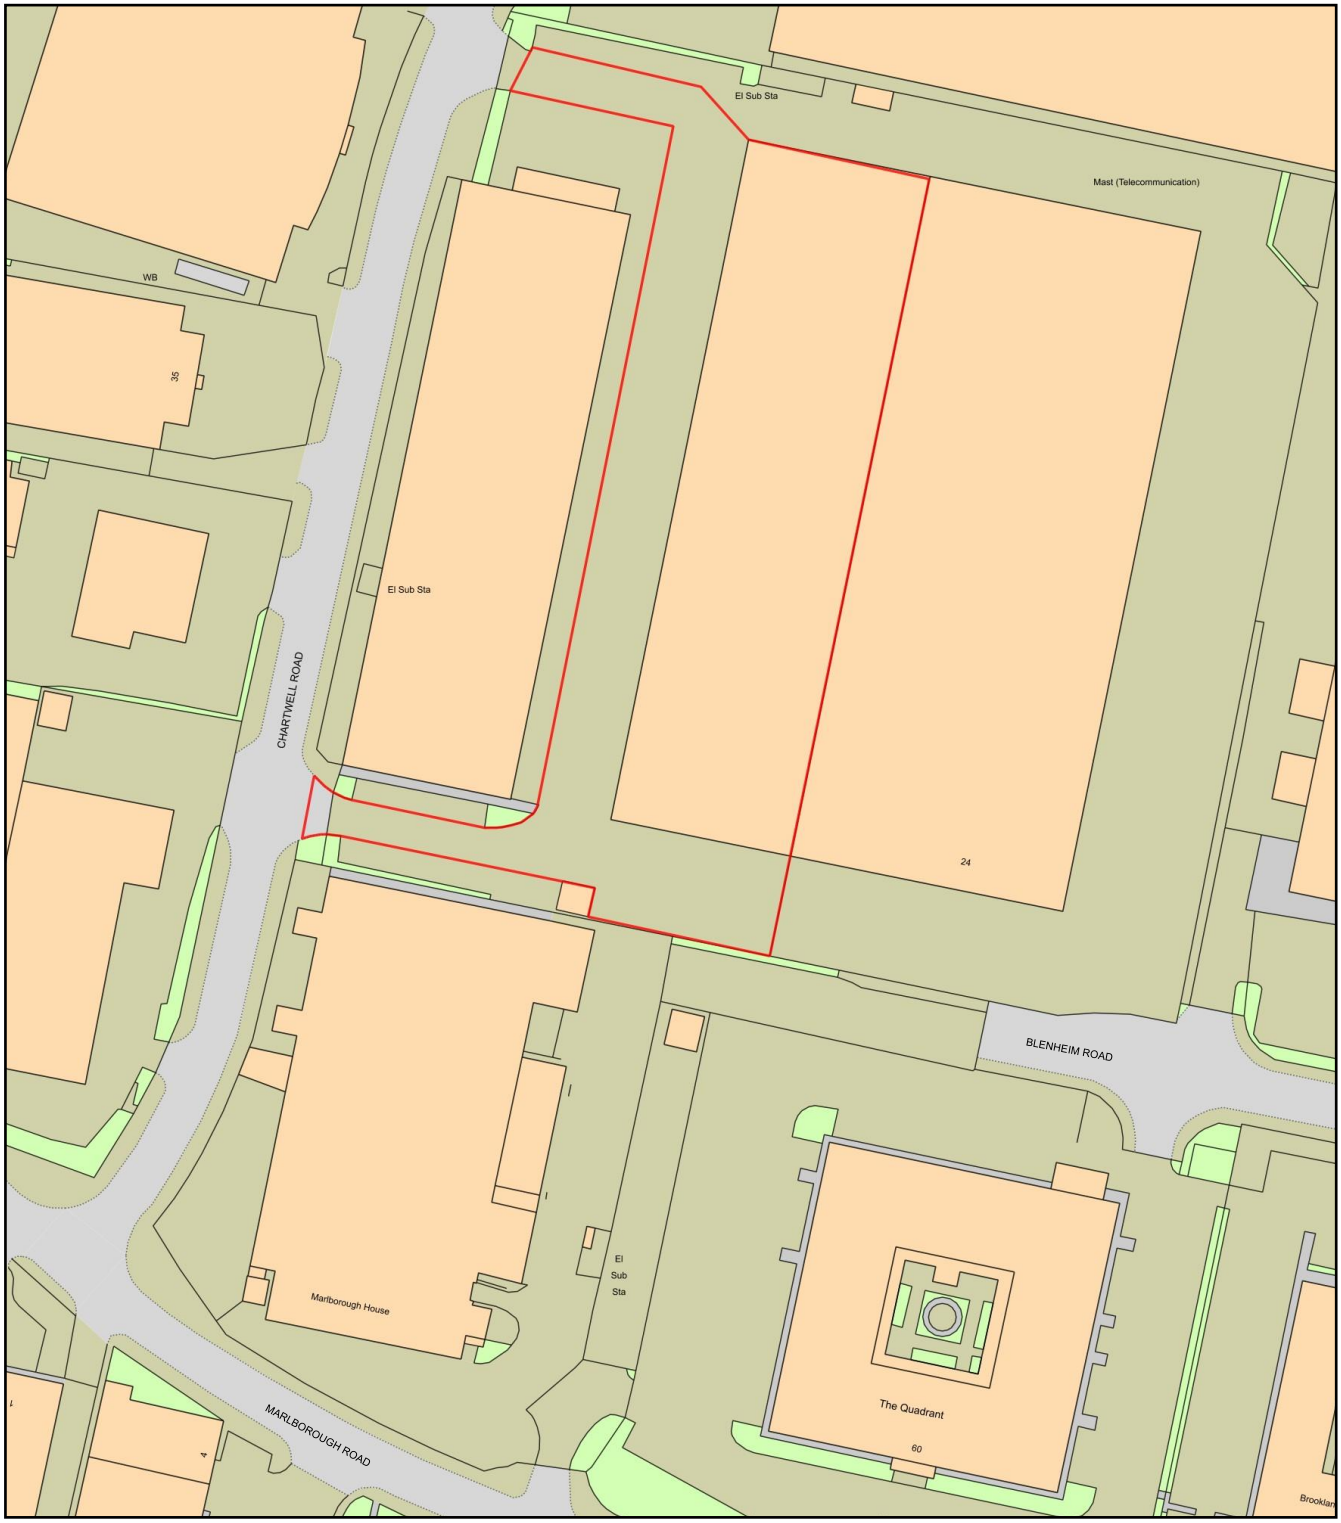

0 50
Metres

N

ReQuestaPlan

Plan Produced for: Team Sport GoKarting

Date Produced: 17 Feb 2022

Plan Reference Number: TQRQM22048151212656

Scale: 1:1250 @ A4

© Crown copyright and database rights 2021 OS 100042766