1 Aluminium Brise Soleil

2 Curtain walling with sliding doors

3 1800mm high horizontal timber slats for privacy screening

4 Timber Balustrades

5 UPVC Weatherboarding

6 Timber Decking

7 Timber Door

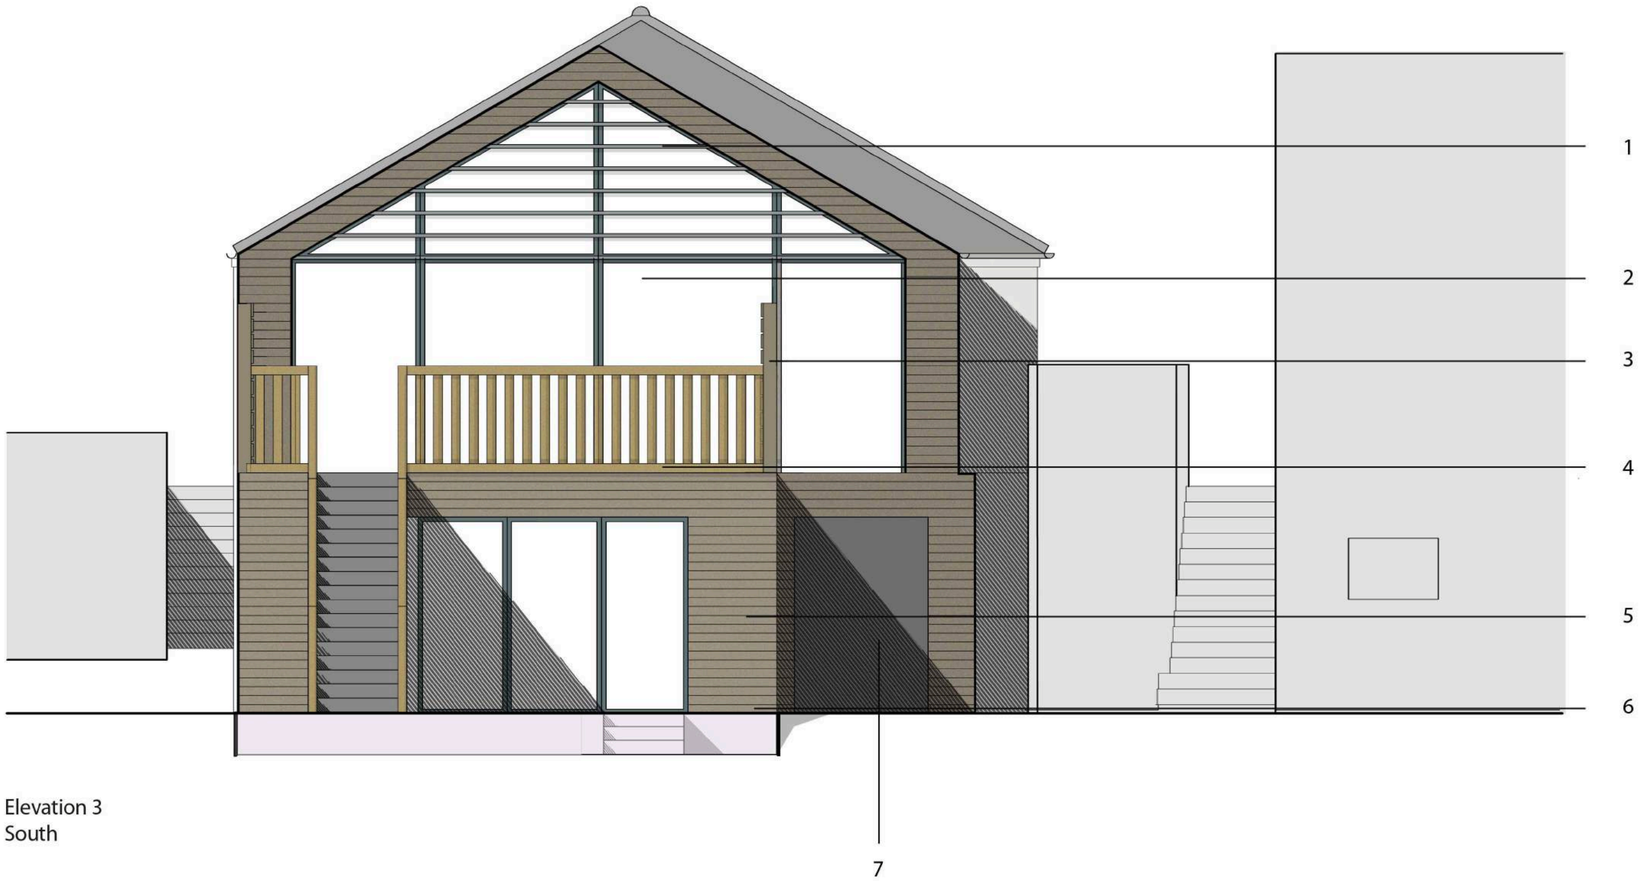

Elevation 3
South

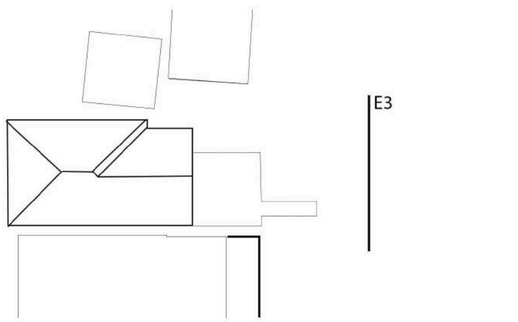

1 0 1 2 3 4 5

metres

rev	date	by	description	chkd
P2	16.03.2018	PM	1800 New England Balustrades added- RF	

drawing status
PLANNING SUBMISSION

job title
60 Brighton Road Extension
Lancing

Copyright of CPMG Architects Limited 2017. All rights reserved. No part of this publication may be reproduced, stored in any retrieval system or transmitted in any form or by any means without prior permission of CPMG Architects Limited. Do not scale from drawing, use figured dimensions only. All dimensions to be checked on site.

ISO 9001: 2015 Quality Management
ISO 14001: 2015 Environmental Management
PAS 1192-2: 2013 Building Information Modelling

drawing title
Proposed Elevation
-

cpmg
ARCHITECTURE INTERIOR DESIGN VISUALISATION
CPMG Architects Ltd
Nottingham 23 Warser Gate, Nottingham, NG1 1NU tel: 0115 958 9500
London 31 / 35 Kirby Street, London, EC1N 8TE tel: 0207 492 1805
www.cpmg-architects.com enquiries@cpmg-architects.com

drawn by	date	checked by	scale
PW	04.01.2018	RF	1:50
job no.	drawing no.	revision	media
8251	20-012	P2	A2

J:\8251 Brighton Road Lancing\0-00 BIM\0-03 AutoCAD\Sheets\A-E-Elevations\A-F01-Front Elevation Proposed.dwg

Printed: 16 March 2018 15:27:10