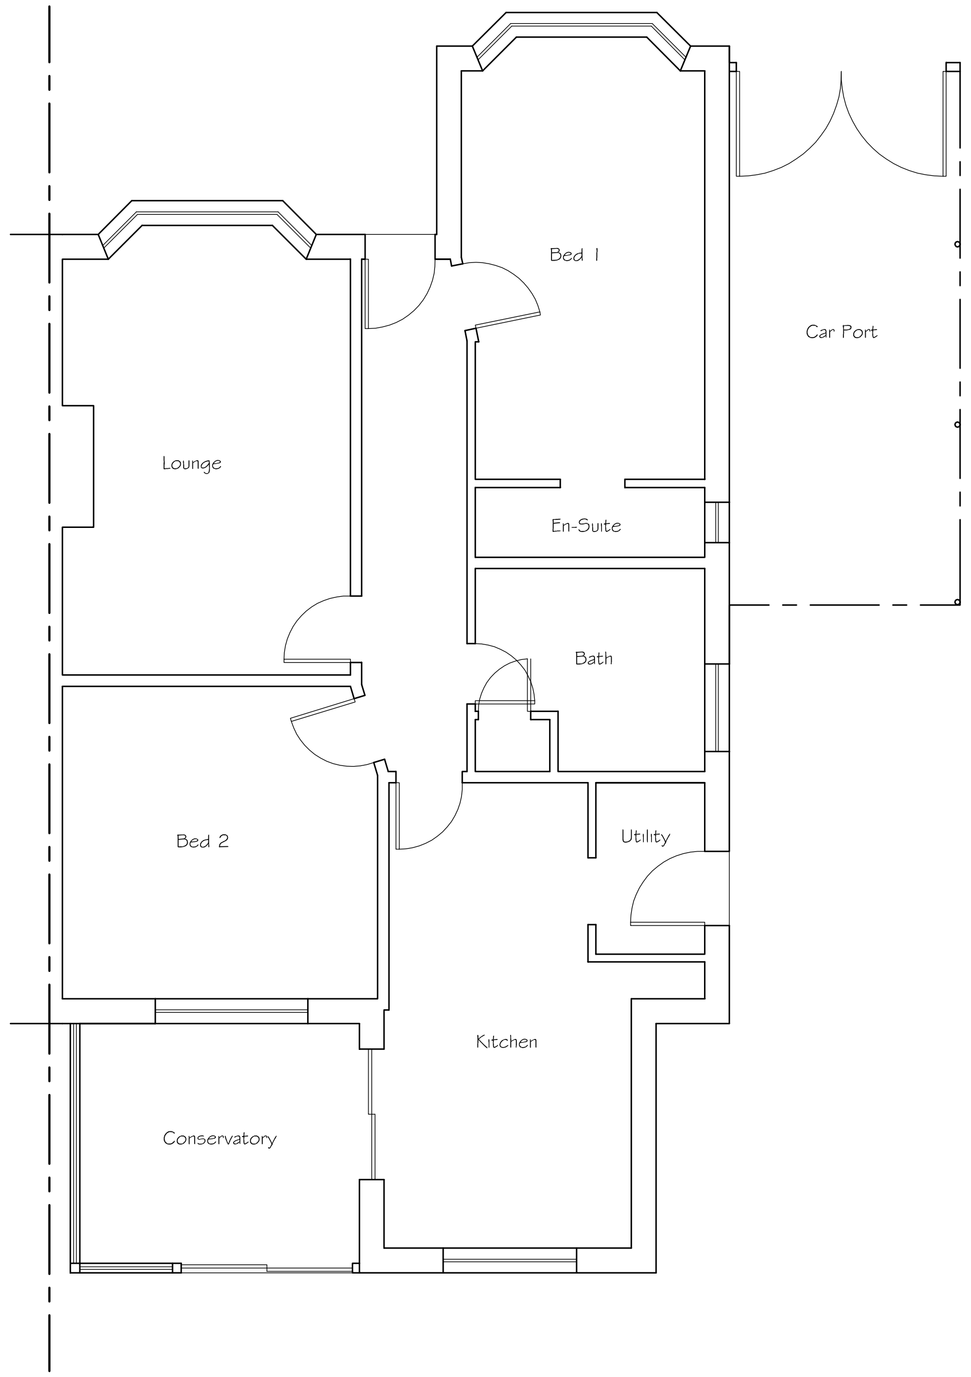

Existing Ground Floor Plan



SCALE 1:50

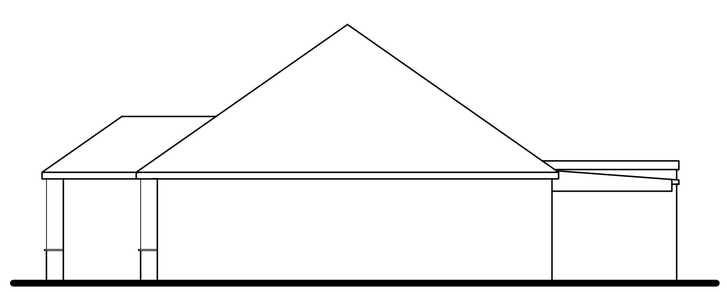

Existing West Elevation

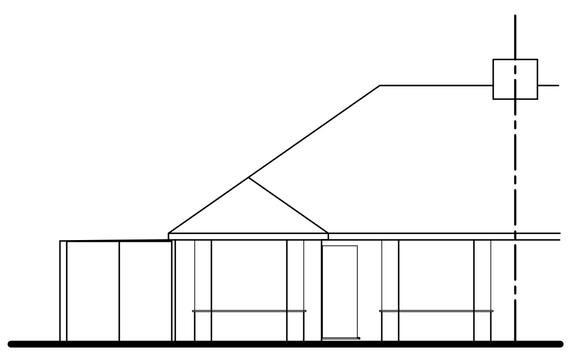

Existing North Elevation

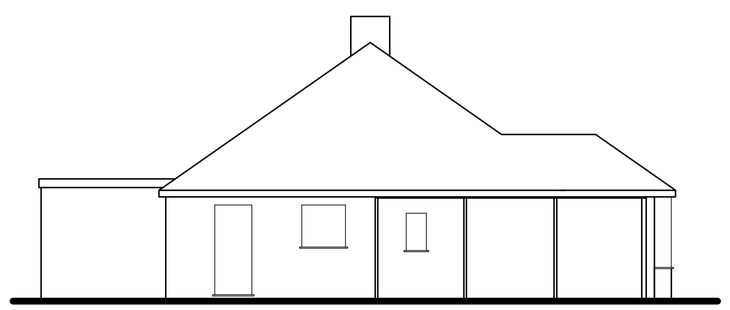

Existing East Elevation

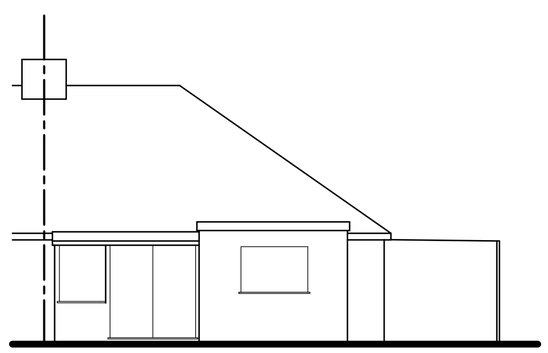

Existing South Elevation

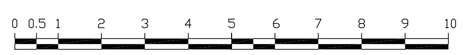

SCALE 1:100

Tony Rogers
Building Consultants
Address: 40 Dawn Crescent, Upper Beeding
West Sussex, BN44 3WH
Telephone: 01903 815225 Fax: 01903 815225

Rev.	Date:	Revision Description:

Client:	Mr & Mrs Potter
Address:	5 Upper Brighton Road Lancing West Sussex BN15 0JH
Project:	Proposed room in roof with hip to gable and rear dormer
Scale:	1:50 1:100
Paper Size	A1
Date:	June 2017
Drawing No:	16/1246/01
Drawn By:	AWR
Revision:	