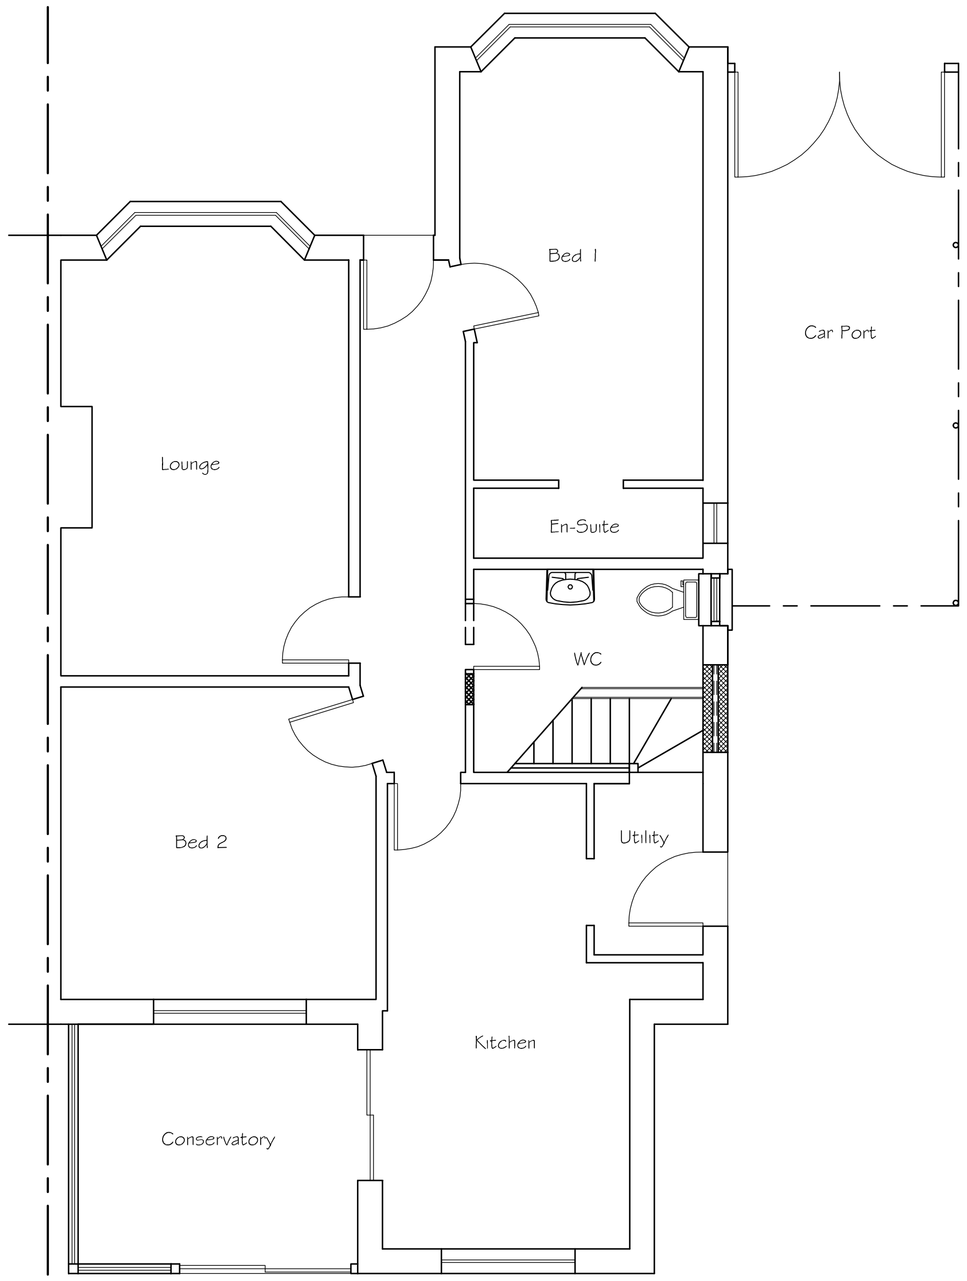

Proposed Ground Floor Plan

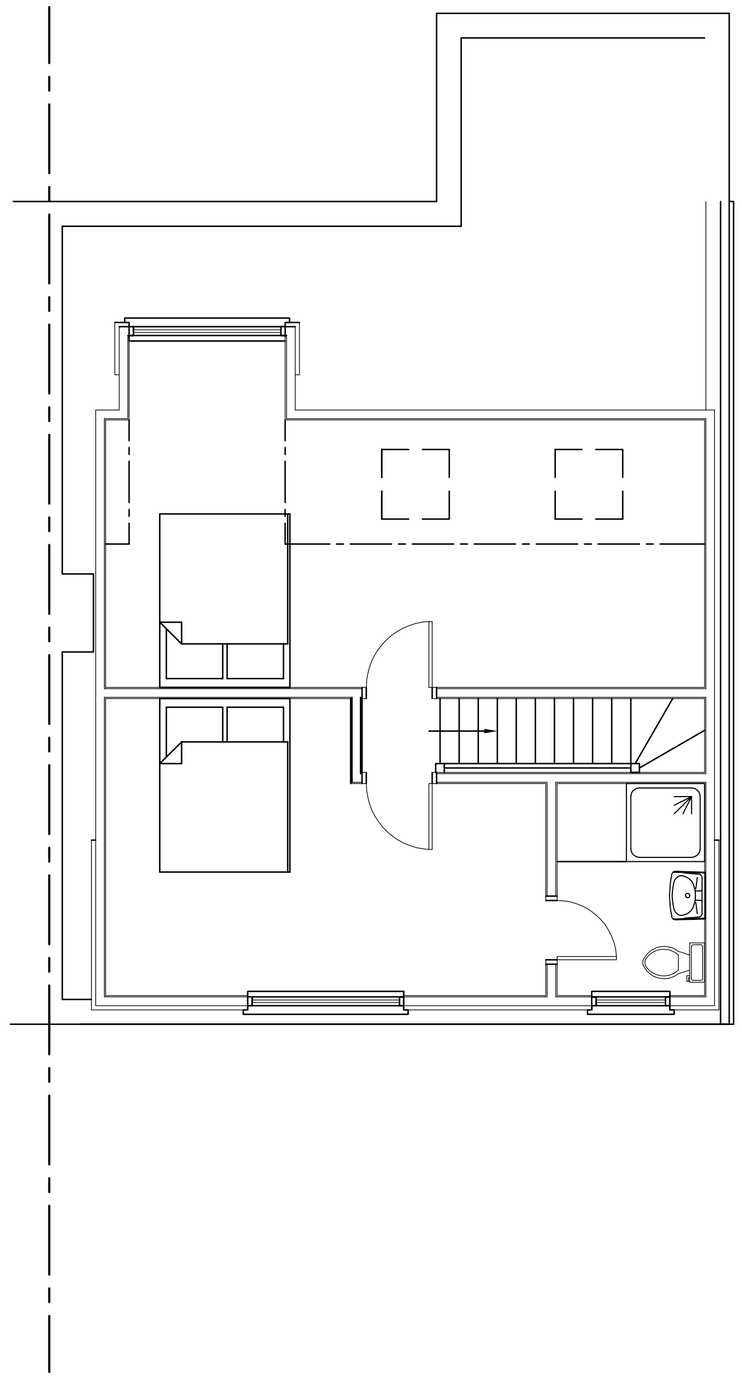

Proposed First Floor Plan

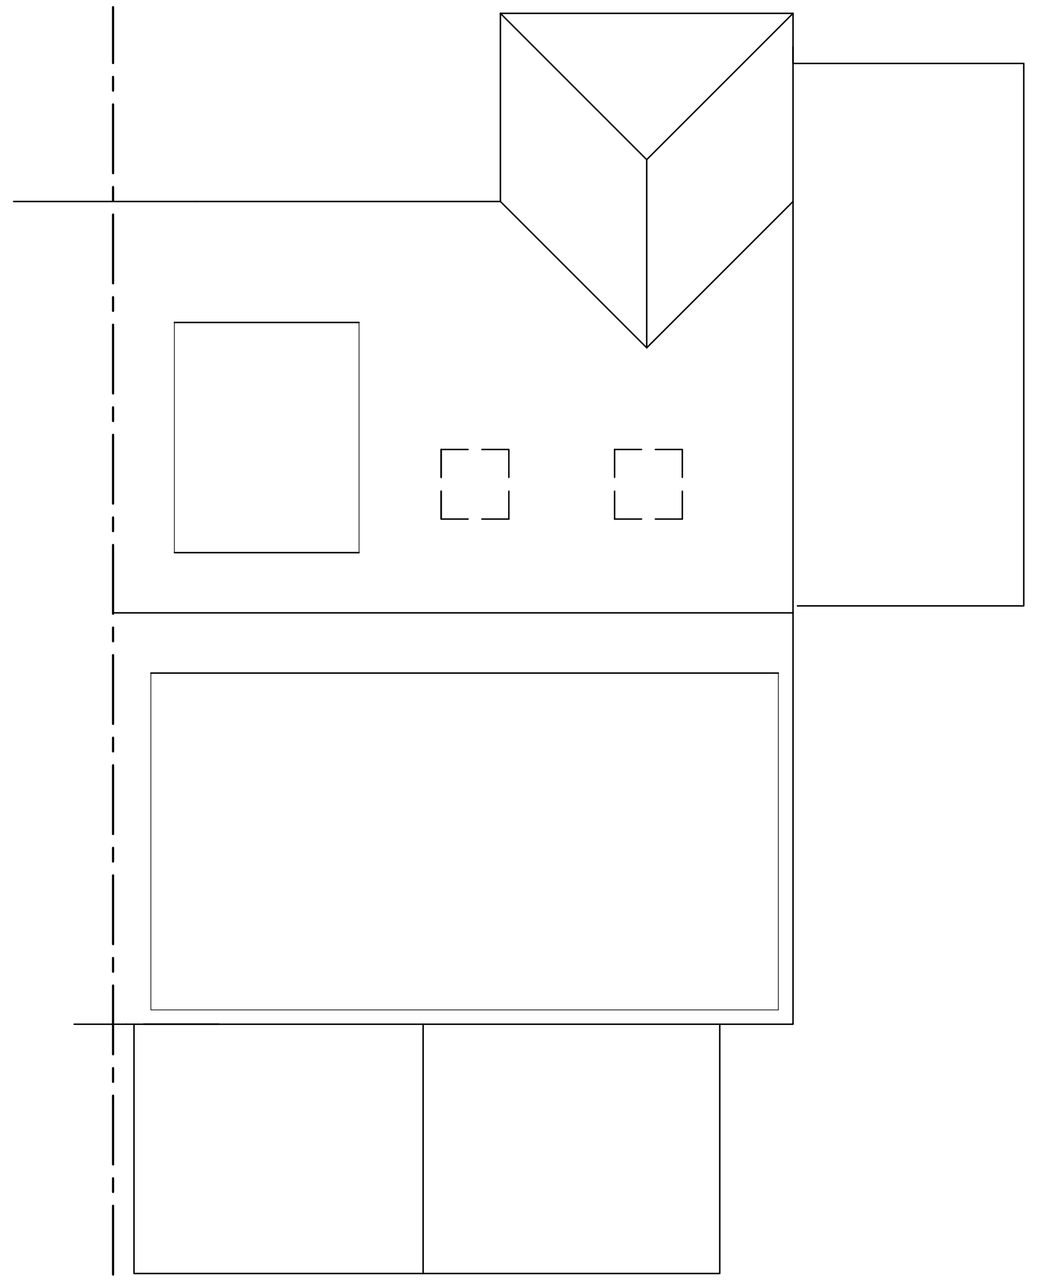

Proposed Roof Plan

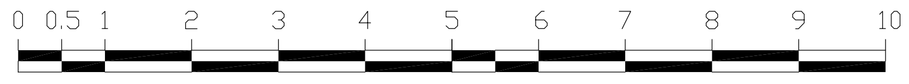

SCALE 1:50

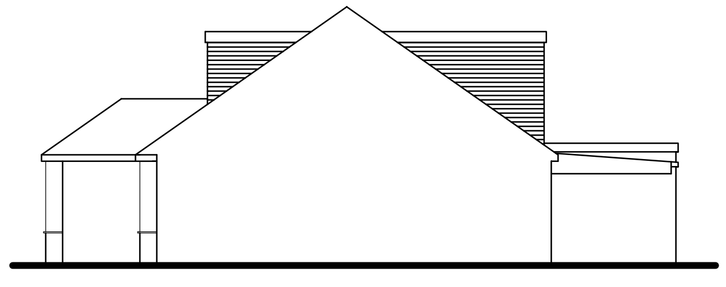

Proposed West Elevation

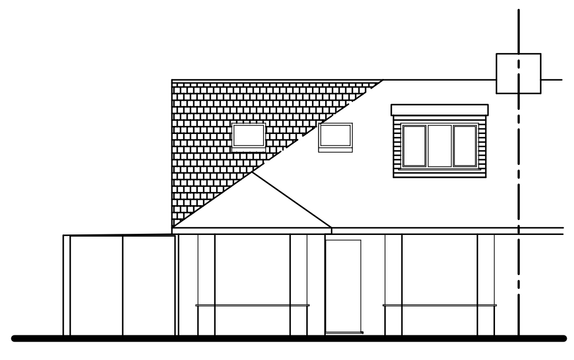

Proposed North Elevation

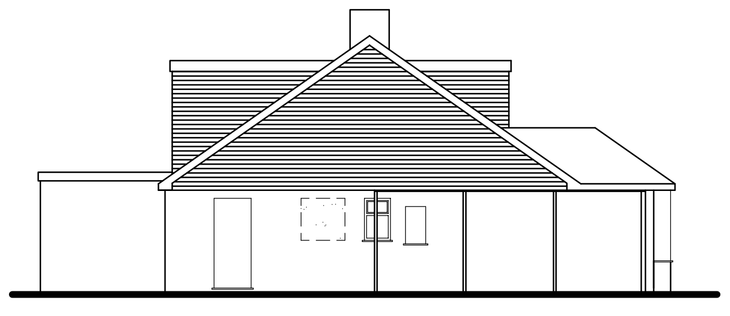

Proposed East Elevation

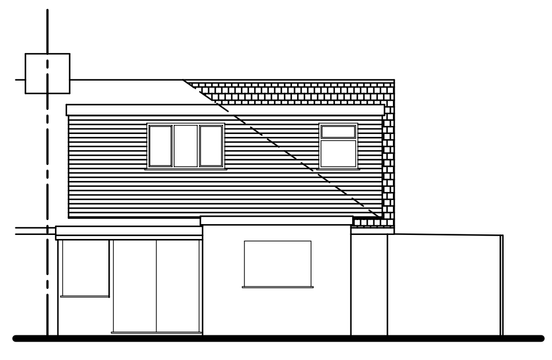

Proposed South Elevation

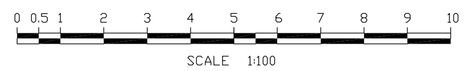

SCALE 1:100

Tony Rogers
Building Consultants
Address: 40 Dawn Crescent, Upper Beeding
West Sussex, BN44 3WH
Telephone: 01903 815225 Fax: 01903 815225

Rev.	Date:	Revision Description:

Client: Mr & Mrs Potter

Address: 5 Upper Brighton Road
Lancing
West Sussex
BN15 0JH

Project: Proposed room in roof with hip to gable and rear dormer

Scale: 1:50 1:100
Paper Size A1

Date: June 2017

Drawing No: 16/1246/02

Drawn By: AWR

Revision: