ADUR & WORTHING
PLANNING SERVICES

PLAN	AWDM/ 0056/16
DATE VALID	26 FEB 2016

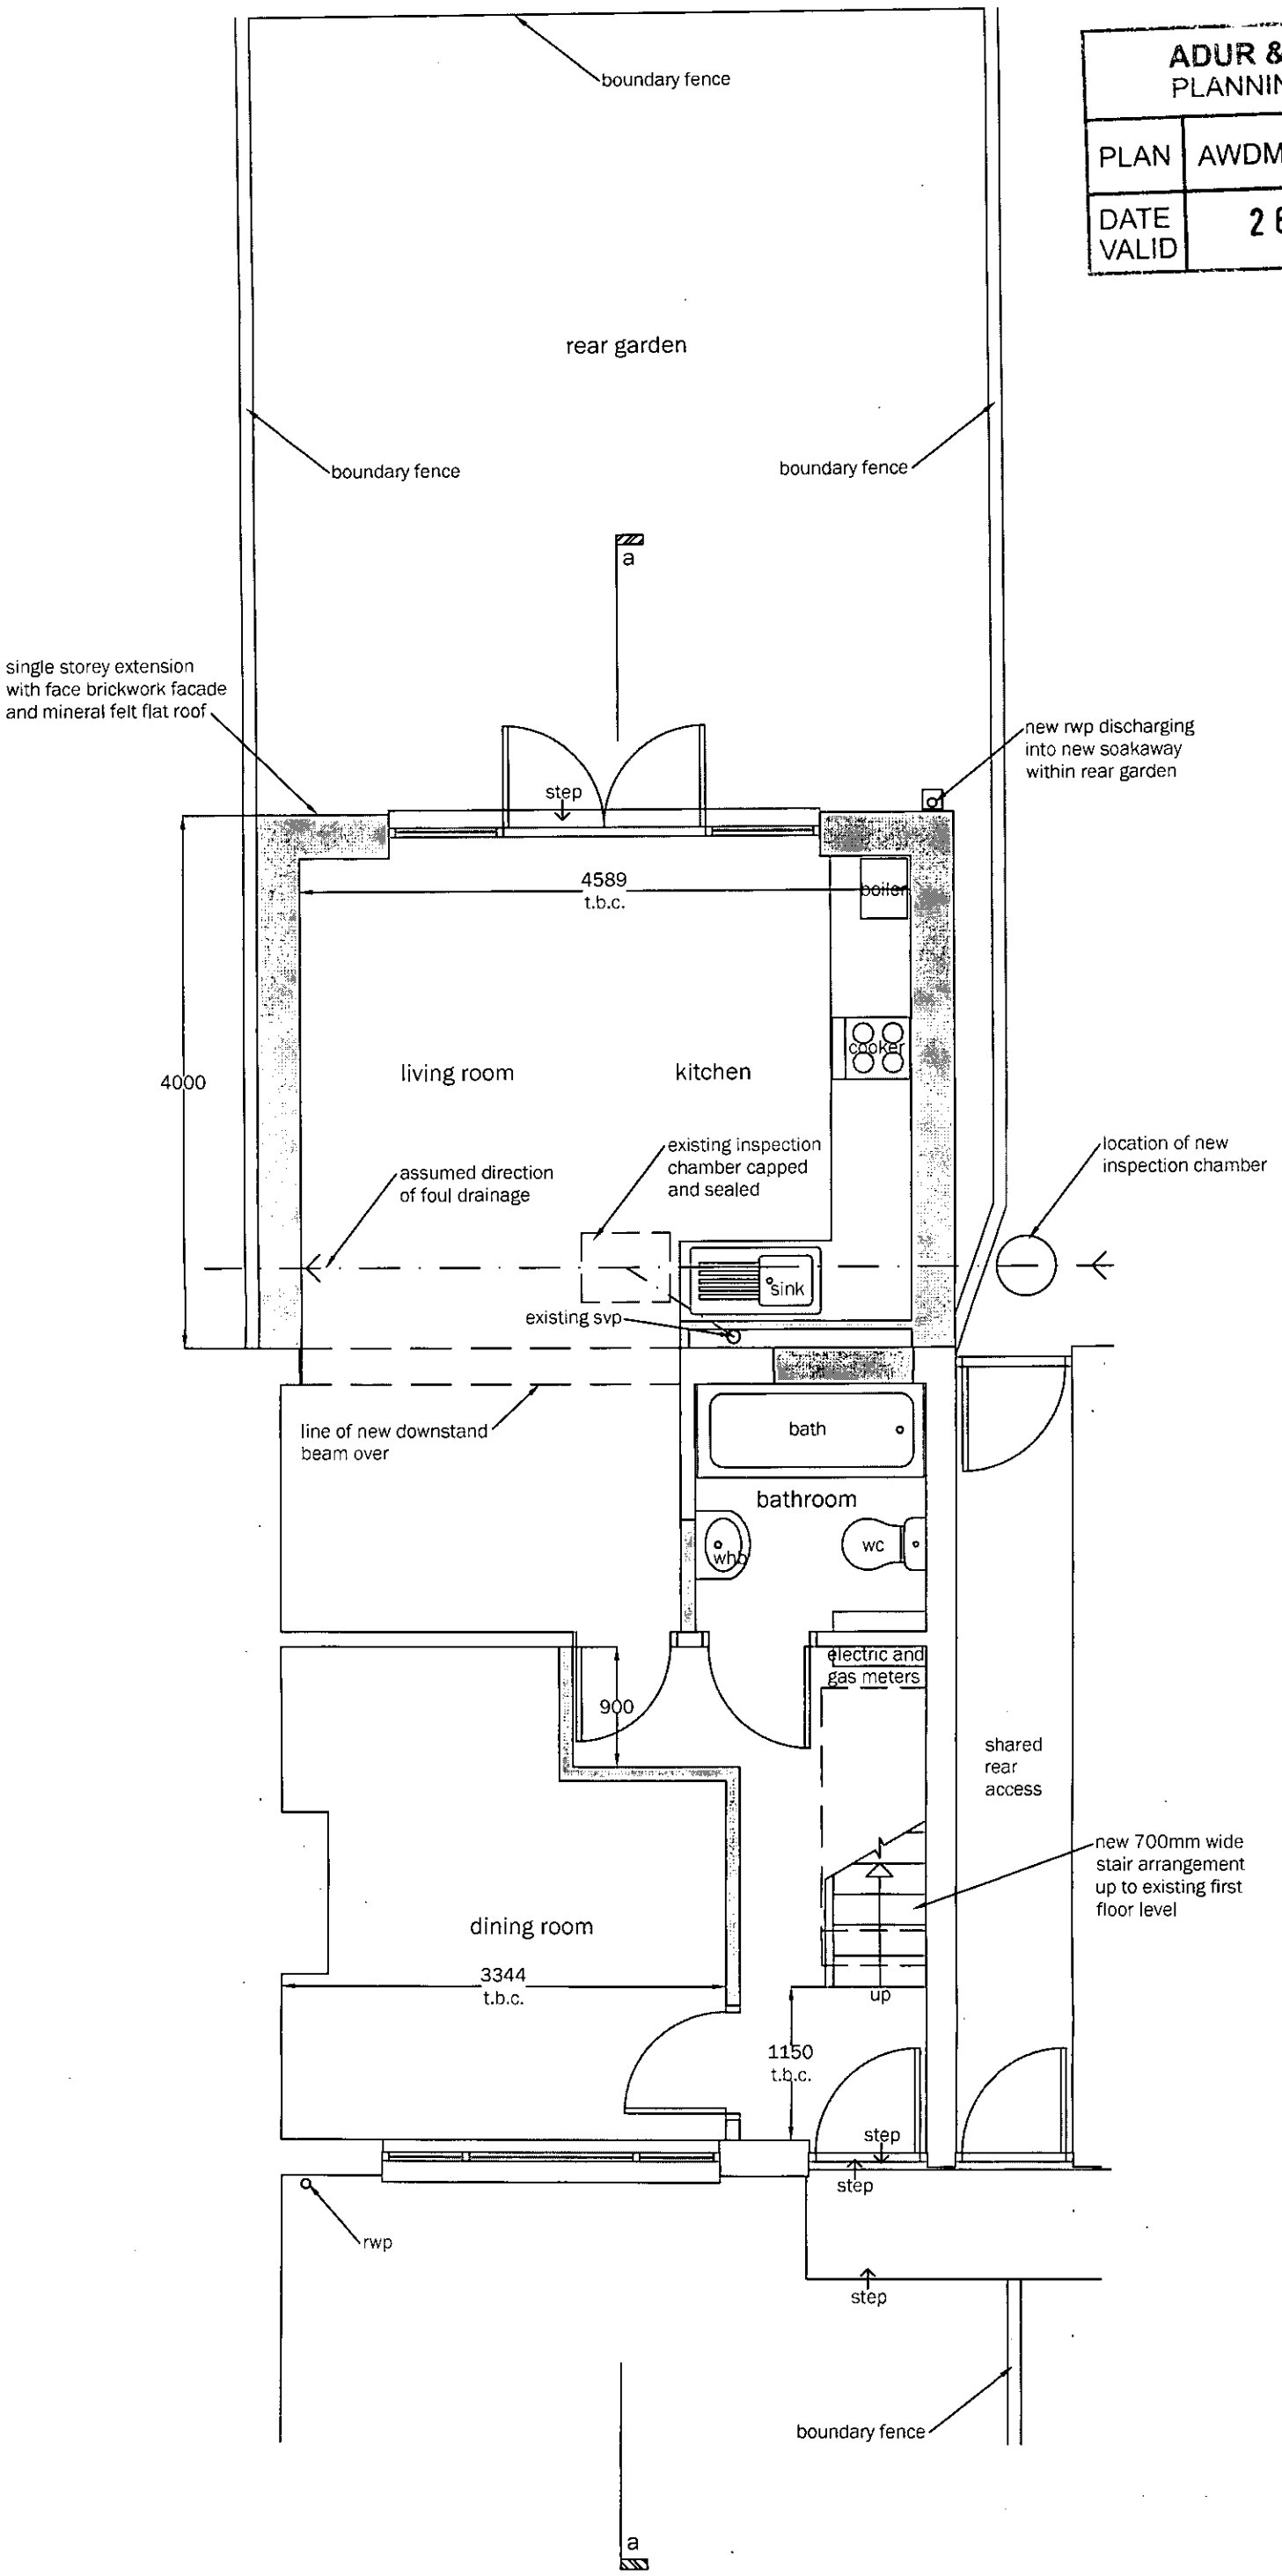

Ground floor plan