RevNo	Revision note	Date	Signature	Checked

T.P. OFFICE COPY

07/07/10
10/0534/FULL

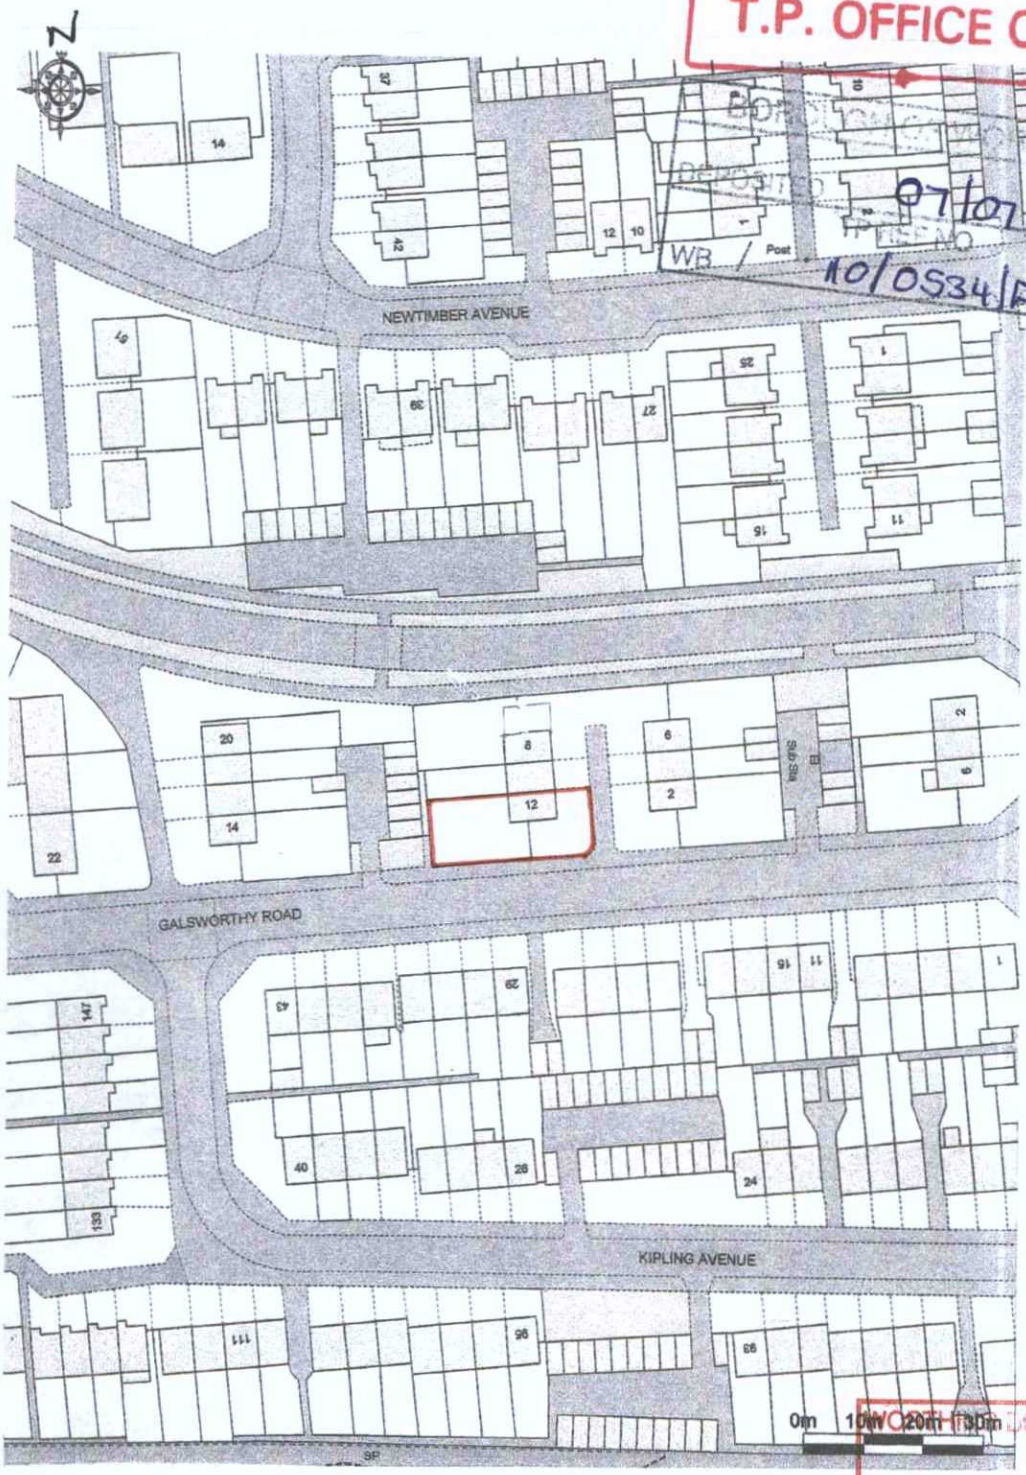

ARUN DISTRICT COUNCIL
07 SEP 2010
CONSENT ISSUED

12 Galsworthy Road

LOCATION PLAN 1:1250

GW12/10/7

Itemref	Quantity	Title/Name, designation, material, dimension etc			Article No./Reference		
Designed MOB		Checked by	Approved	Filename Galsworthy Master Plans		Date 06/10	Scale 1:1250
12 GALSWORTHY ROAD GORING BY SEA				S. SPENCER			
				LOCATION PLAN		Edition	Sheet