Scale 1:1250 | 0 | 20 | 40 | 60 | 80 | 100 Metres

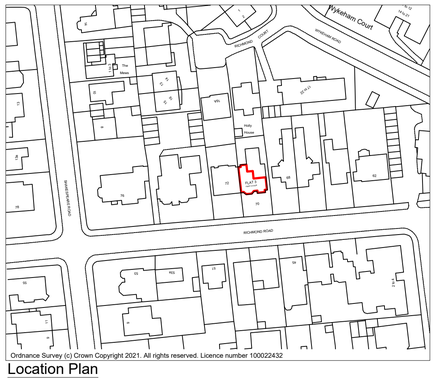

Ordnance Survey (c) Crown Copyright 2021. All rights reserved. Licence number 100022432

Location Plan
Scale 1:1250

N

Scale 1:200 | 0 | 5 | 10 | 15 | 20 | 25 | 30 Metres

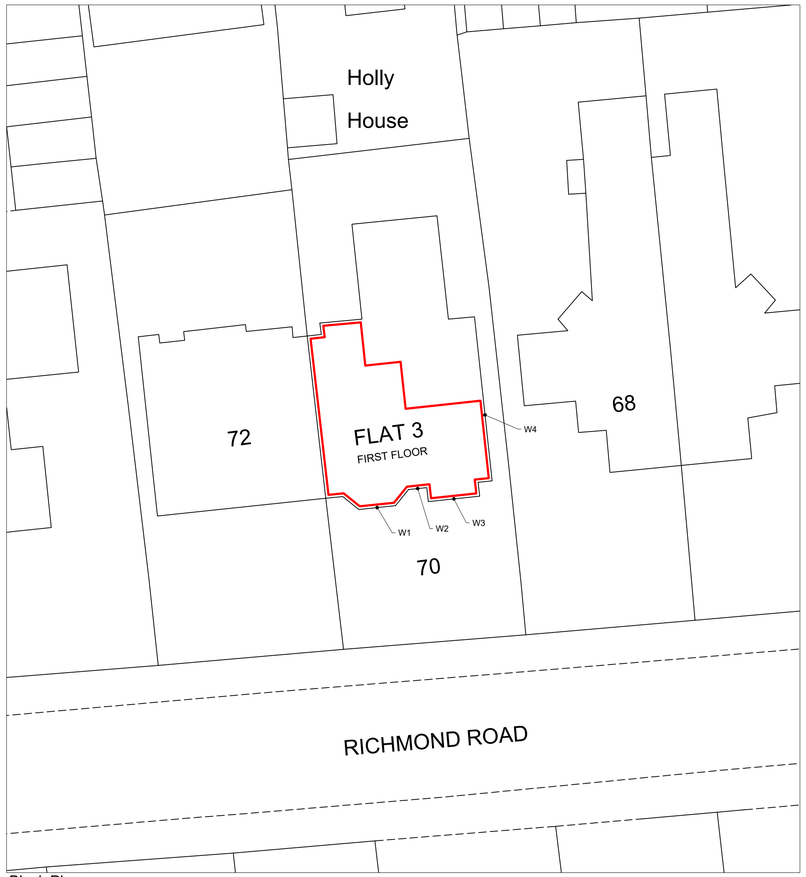

Block Plan
Scale 1:200





Rev:	Description:	Date:
-	-	-

HORIZON DESIGN
ARCHITECTURAL TECHNOLOGY
Horizon Design Limited
4 High View
Worthing BN13 3DQ
01903 205868
info@horizon-design.co.uk
www.horizon-design.co.uk

Client:
Mr Kuehnel

Project:
Replacement Glazing:
Flat 3
70 Richmond Road
Worthing
West Sussex, BN11 4AF

Drawing title:
Location & Block Plans, Photographs.

Scale:
1:1250 / 1:200 @ A1

Date: 04.09.23
Drawn: KWF

Drawing number: 3139-03
Revision: -