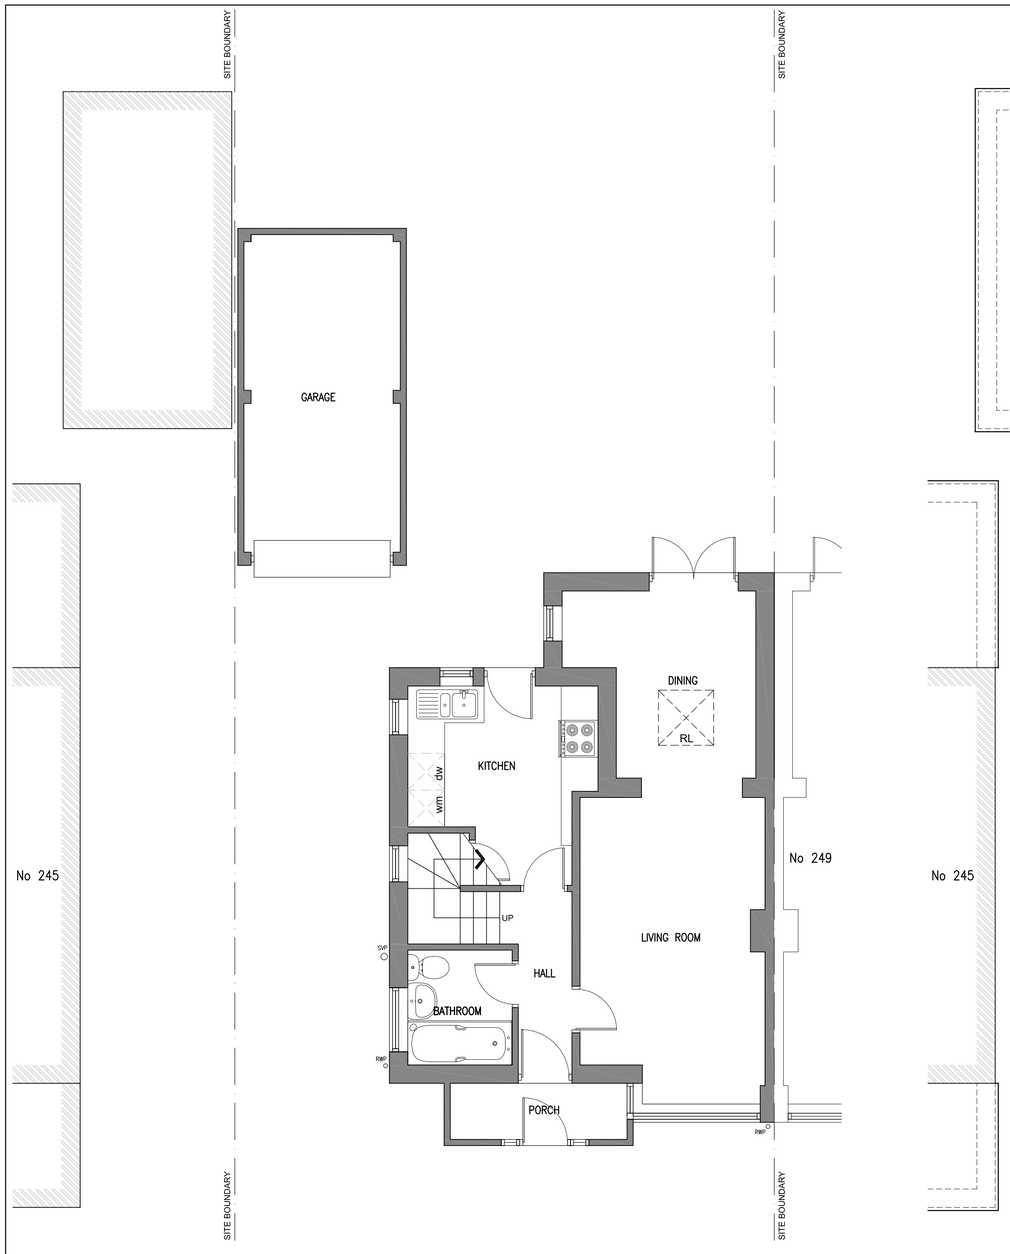


*Ground Floor Plan*

EXISTING FLOOR PLANS *Scale 1:50*

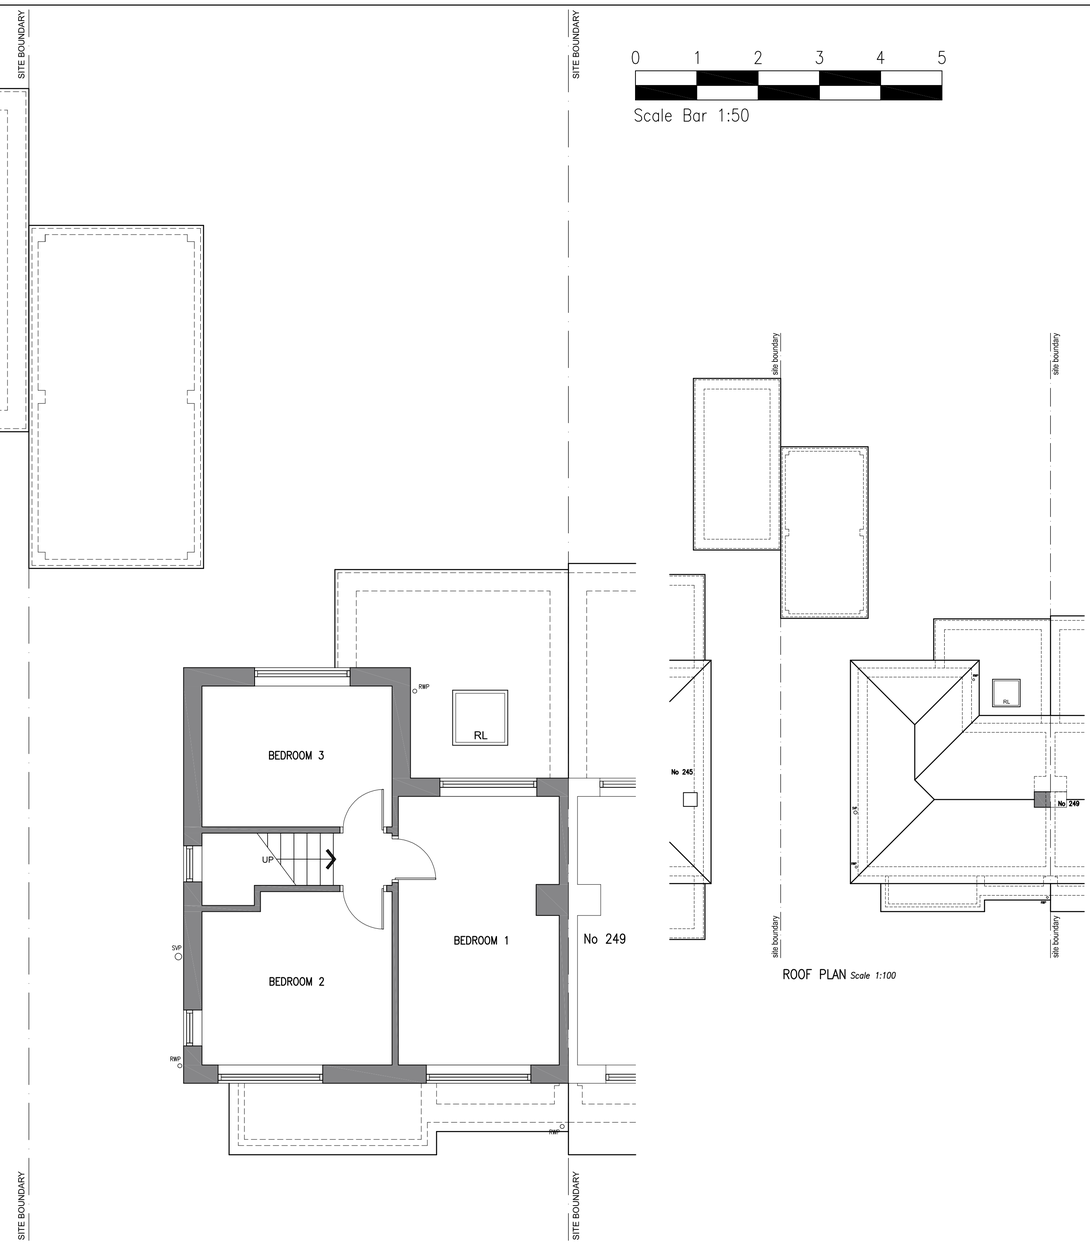


*First Floor Plan*

ROOF PLAN *Scale 1:100*




FRONT ELEVATION (EAST)

EXISTING ELEVATIONS *Scale 1:100*

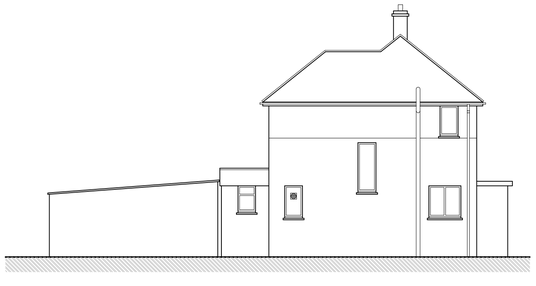

SIDE ELEVATION (SOUTH)




REAR ELEVATION (WEST)

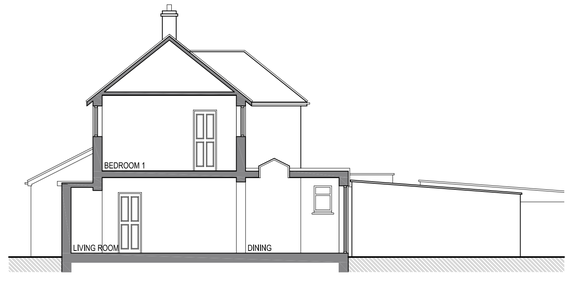


SECTIONAL ELEVATION (NORTH)

0 1 2 3 4 5

Scale Bar 1:100

0 1 2 3 4 5

Scale Bar 1:50

Copyright reserved.
This drawing may only be used for the client and location specified in the title block. It may not be copied or disclosed to any other third party.
1. The works shown have been drawn for submission to the local planning authority and are not to be used for construction.
2. No works shall commence until planning approval has been given by the local authority.
3. No works to commence without either full plans building control approval or a building notice served with the local authority.
4. The dimensions indicated are approximate and subject to site checks by the contractor prior to commencement.
5. I accept no responsibility for any unknown factors which either preclude the works from construction or add additional costs, ie location of public sewers and underground services, abnormal foundation designs, due to trees, ground conditions or any underground structure or obstruction.

| REV | DESCRIPTION | DATE |
|---|---|---|
| - | INITIAL APPLICATION | 15-09-23 |

CLIENT
MR & MRS YATES

PROJECT
PROPOSED SINGLE STOREY SIDE EXTENSION, DOUBLE STOREY SIDE & REAR EXTENSION AND SINGLE STOREY REAR EXTENSION AT 247 FINDON ROAD, FINDON, BN14 0ET

DRAWING
EXISTING PLANS & ELEVATIONS

STATUS
**APPLICATION**

| SCALE | DATE | DRG No | REVISION |
|---|---|---|---|
| 1:100 1:50 | SEPT 2023 | 3380/02 | - |