

Ordnance Survey, (c) Crown Copyright 2023. All rights reserved. Licence number 100022432


Site Ownership Boundary

Site Location Plan

Scale 1:1,000 @ A3

N

0 10 20 30 40 50

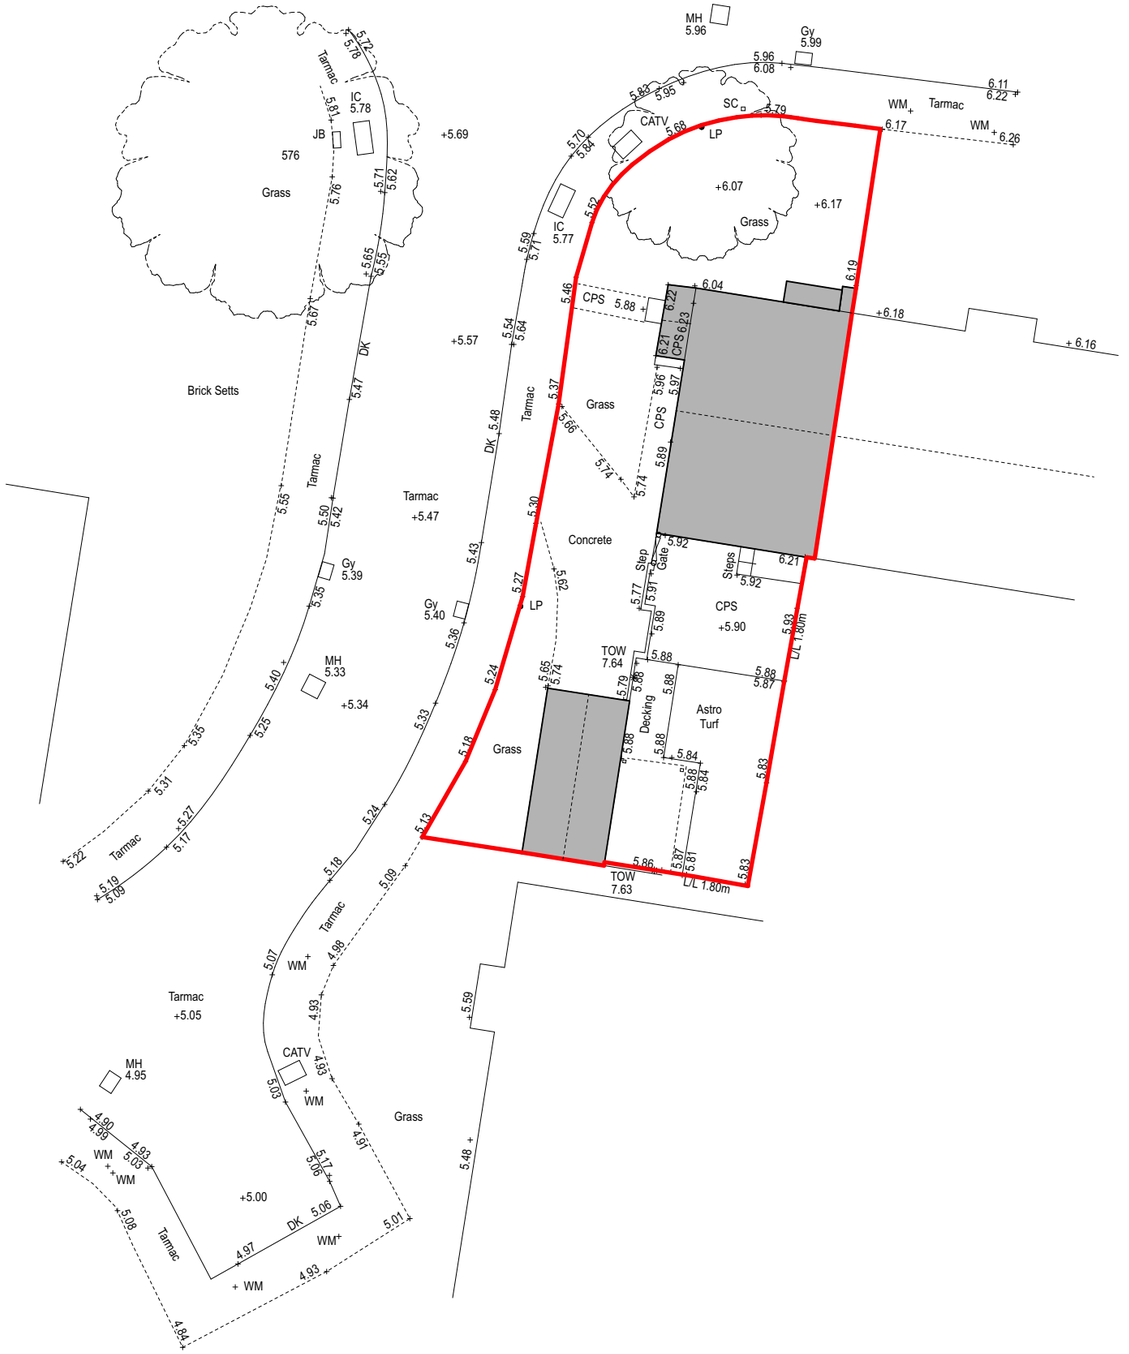

Block Plan

Scale 1:200 @ A3

N

0 5 10 15 20

PMR ARCHITECTURE

PLATF9RM
Church Road
Hove
BN3 2AF

01273 980820
brighton@pmr-architecture.co.uk
www.pmr-architecture.co.uk

Client:	Marc & Sharleen Brand
Project:	90 Church Green, Shoreham-by-Sea, BN43 6JU
Drawing Title:	Site Location and Block Plan
Drawing No:	23.49_PL_001
Revision:	
Date:	September 2023
Status:	PLANNING
Scale:	1:1000, 1:200 @ A3