


Ground floor - new layout

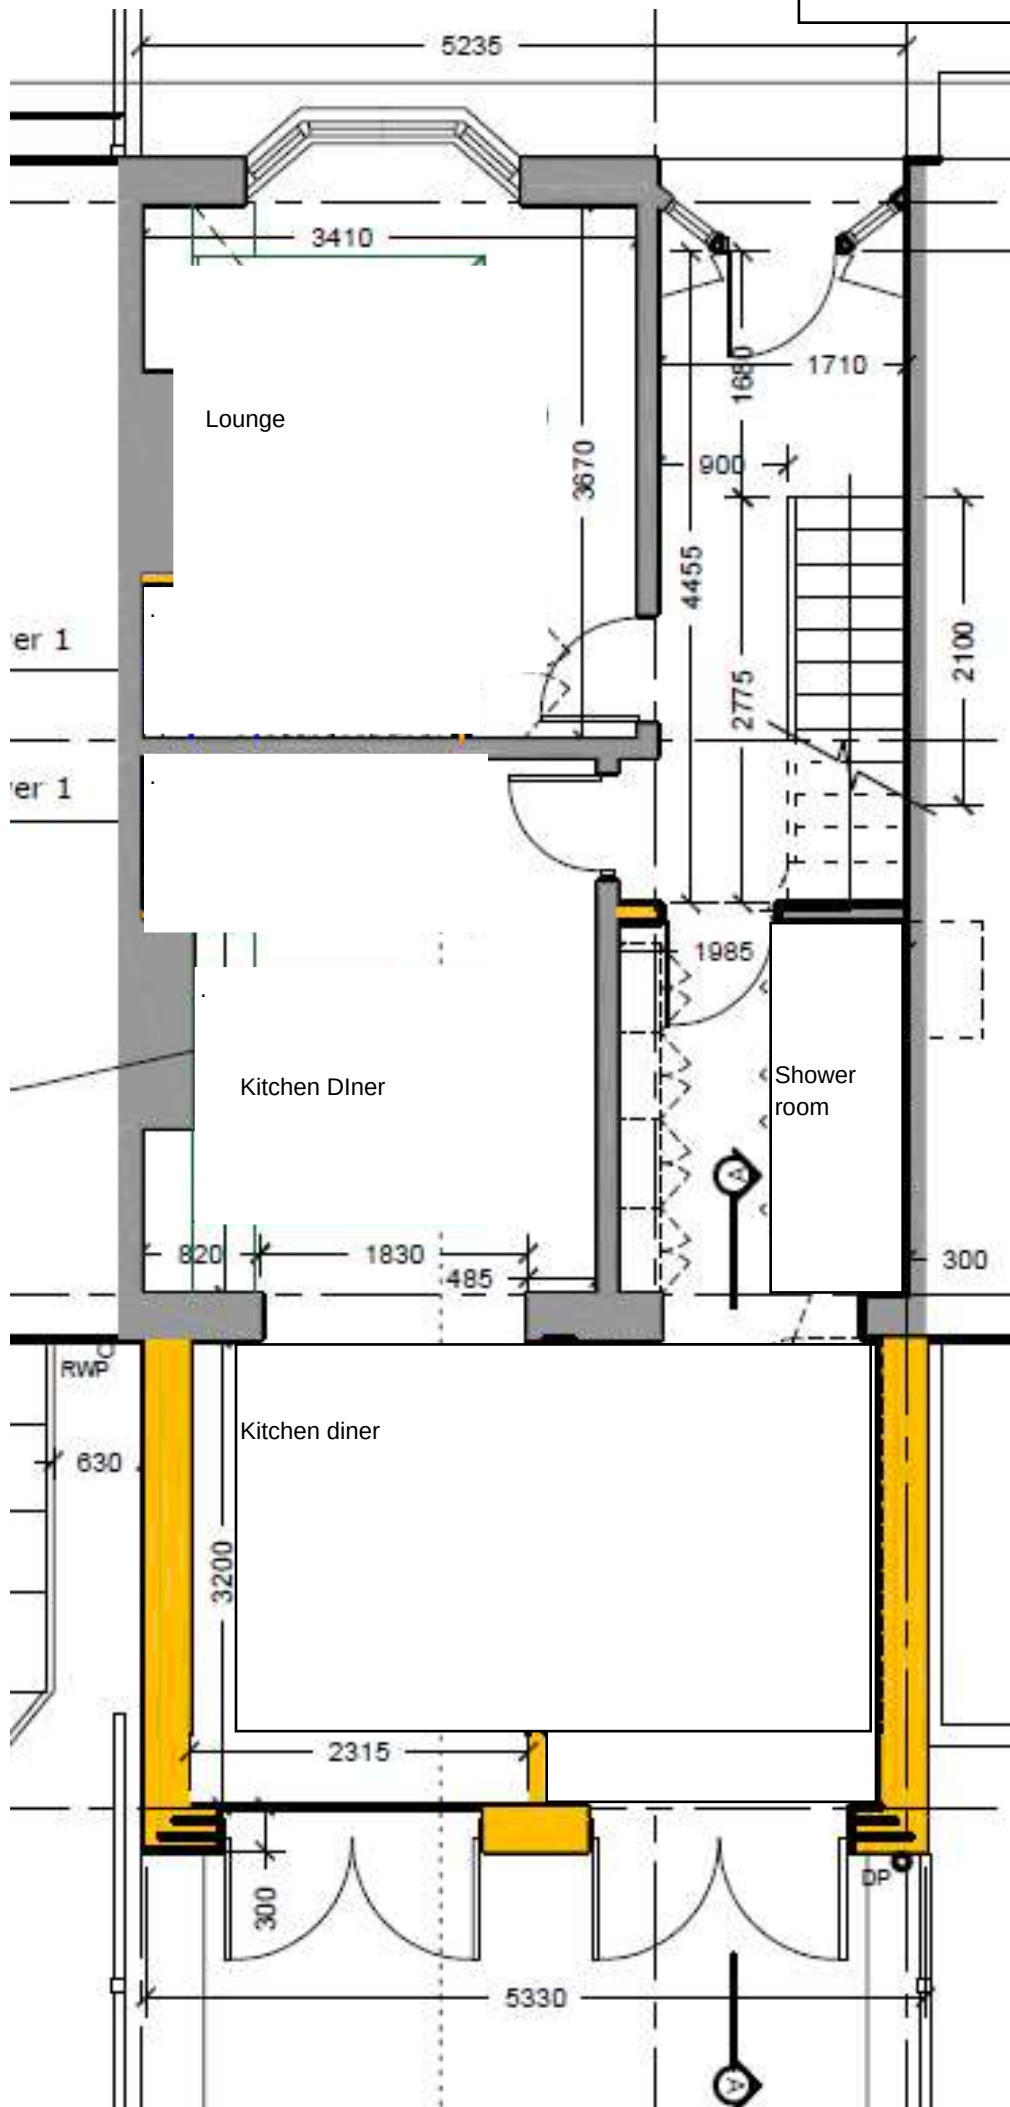

Scale 1:50

0 1m 2m