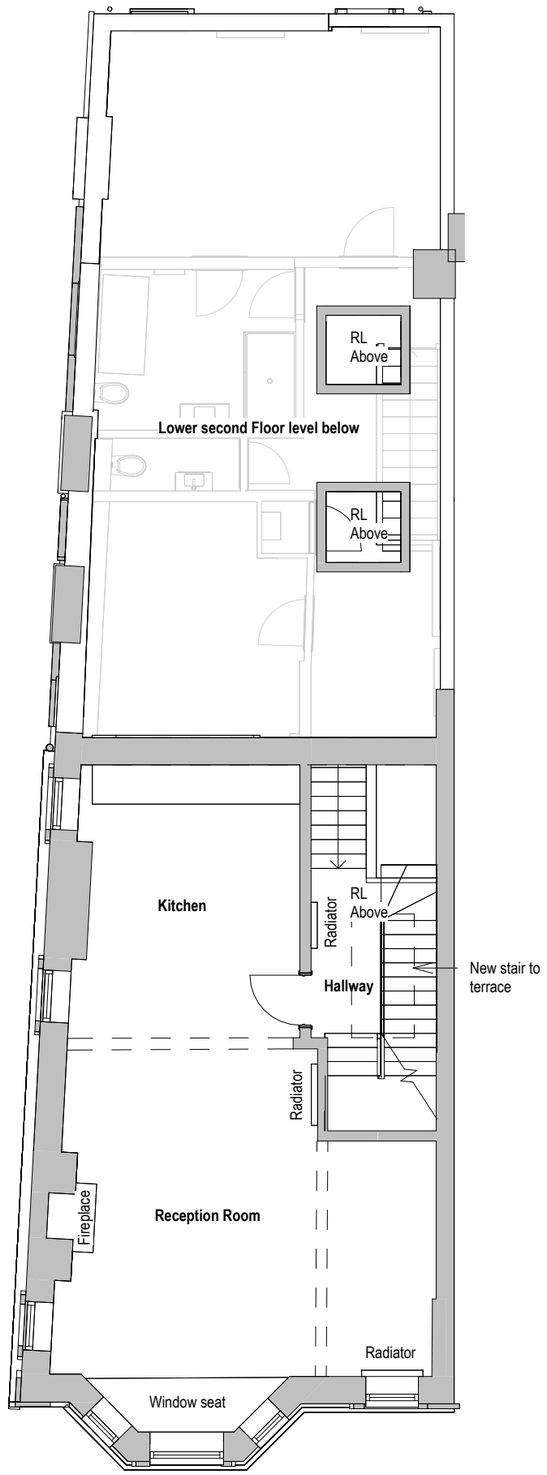

Revisions

No.	Description	Date	By
4	Revised for planning	13-06-25	
3	Revised plans	07-05-25	
2	PLANNING	10-03-25	
1	Pre-application	28-01-25	

Notes:

GENERAL NOTES:

All dimensions & levels are preliminary and approximate and subject to utilities search, legal boundaries and detailed layouts/ design development through consultation.

Dimensions are to be checked on site by contractor & sub contractors prior to commencement of work, any discrepancies are to be highlighted immediately to the architects.

Scale 1 to 100

0 1 2 5 M

Scale: 1 : 100 @ A3

Project No. **530.**

Project Name: **103 Marine Parade**

N

Drawing Name: **Proposed Second Floor Plan (upper)**

Drawing No. **P012**

Revision: **P4**

Suitability Description: **INFORMATION**

Drawn: MS

Checked: GF

Orig Paper Size: A3

F R E S H | Architects

T 07703682107 | 07393913140

info@fresh-architects.co.uk | www.fresharchitects.co.uk

Use figured dimensions only. All levels and dimensions to be checked. This drawing is to be read in conjunction with all other relevant drawings and specifications.

© FRESH Architects Ltd. All rights reserved