

Third Floor West Elevation

1 : 100

Proposed West Elevation

1 : 100

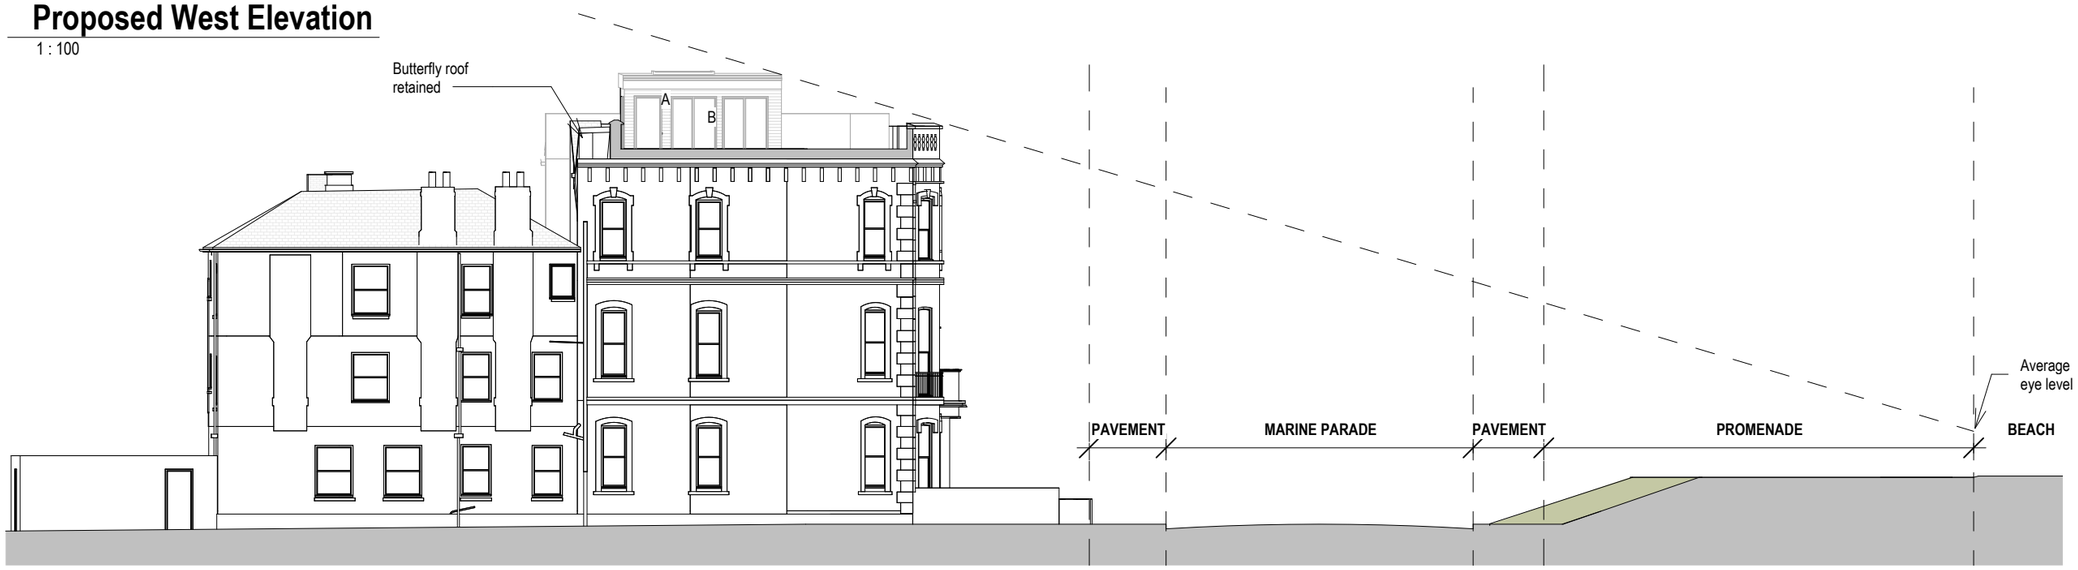

Proposed Section

1 : 200

Revisions

No.	Description	Date	By
4	Revised for planning	13-06-25	
3	Revised plans	07-05-25	
2	PLANNING	10-03-25	
1	Pre-application	28-01-25	

Notes:

GENERAL NOTES:

All dimensions & levels are preliminary and approximate and subject to utilities search, legal boundaries and detailed layouts/ design development through consultation.

Dimensions are to be checked on site by contractor & sub contractors prior to commencement of work, any discrepancies are to be highlighted immediately to the architects.

KEY
A - Weatherboard
B - Glass
C - Render

Scale 1 to 100

0 1 2 5 M

Scale 1 to 200

0 2 4 10 M

Project No. **530.** Project Name: **103 Marine Parade**

Drawing Name: **Proposed West Elevation**

Drawing No.	Revision:	Suitability Description:
P017	**P4**	**PLANNING**

Drawn: MS Checked: GF Orig Paper Size: A3

FRESH | Architects
T 07703682107 | 07393913140
info@fresh-architects.co.uk | www.fresharchitects.co.uk

Use figured dimensions only. All levels and dimensions to be checked. This drawing is to be read in conjunction with all other relevant drawings and specifications.

© FRESH Architects Ltd. All rights reserved