



Proposed West Front Elevation

1 : 50

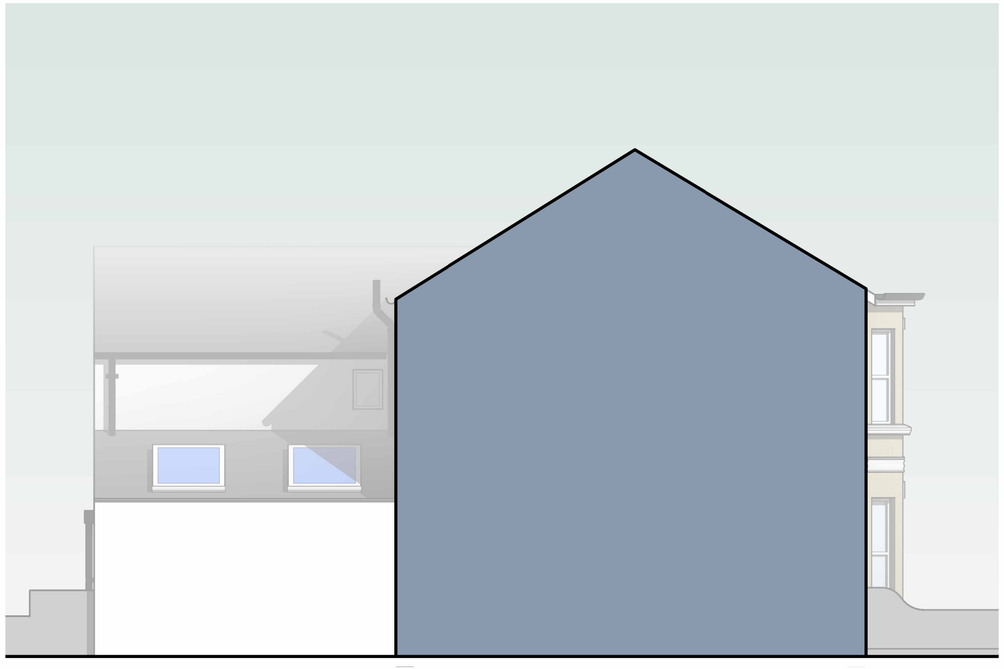


Proposed North Side Elevation

1 : 50

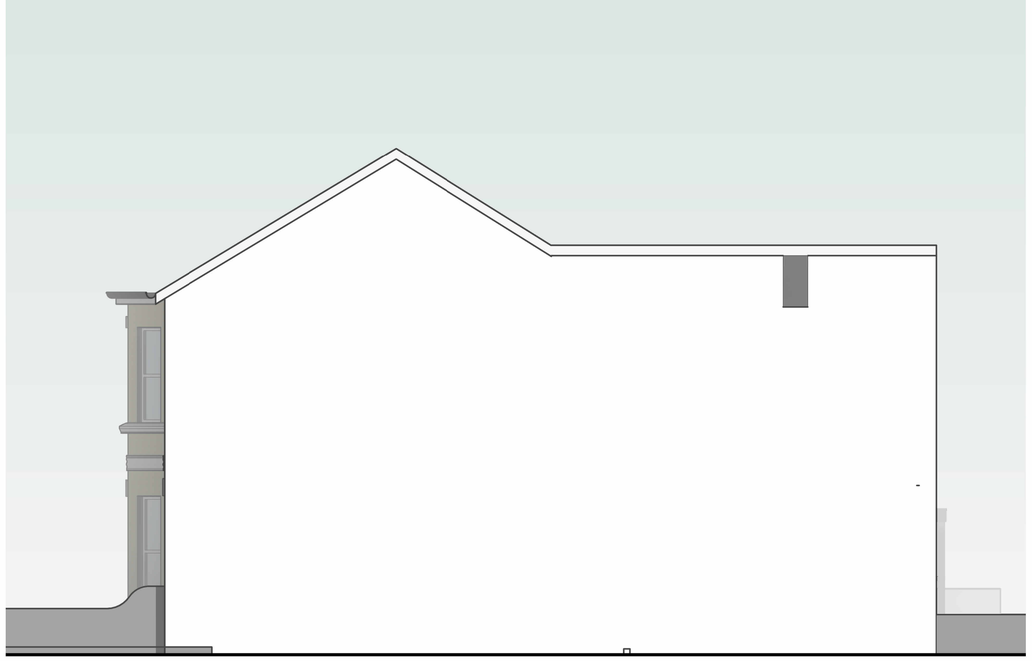

Proposed South Side Elevation

1 : 50

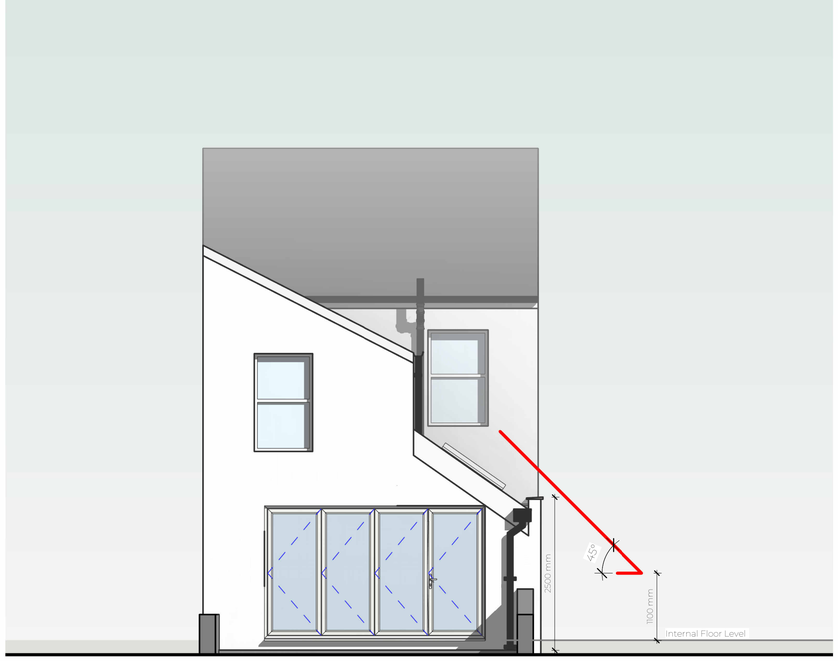

Proposed East Rear Elevation

1 : 50

0m 1m 2m 3m 4m 5m


VISUAL SCALE 1:50 @ A1

Notes:

1. THE COPYRIGHT OF THIS DRAWING IS VESTED IN ARCHEVOLVE AND IT MAY NOT BE REPRODUCED IN WHOLE OR PART OR USED FOR THE MANUFACTURE OF ANY ARTICLE WITHOUT THE EXPRESS PERMISSION OF THE COPYRIGHT HOLDERS.

2. WORK TO FIGURED DIMENSIONS ONLY.

3. THIS DRAWING IS TO BE READ IN CONJUNCTION WITH ALL RELEVANT ARCHITECT'S, SERVICE ENGINEER'S AND ARCHEVOLVE AND SPECIFICATIONS.

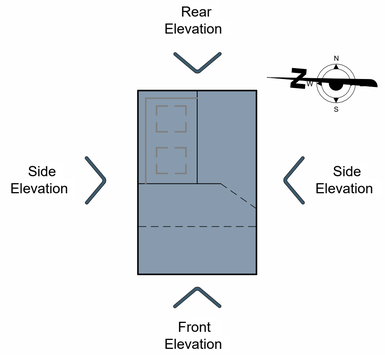

Rev_C	Reduced Height of the Parapet Wall	AP	16/06/25
Rev_B	Revised Scheme	AP	10/05/25
Rev_A	Amended North Elevations	AP	04/02/25

Revision Number	Revision Description	Issued by	Revision Date

DATE: 23/01/25

STATUS: PLANNING ISSUE

SHEET SIZE: A1

SCALE: 1 : 50

DRAWN: AP

CHECKED:

CLIENT:

Emily Stevens

8 King Street,
Worthing,
BN14 7BW

SITE ADDRESS:

DRAWING: Single Storey Infill Extension - Scheme 2

TITLE: Proposed Elevations

PROJECT NO: 8KingSt

DRAWING NO: ARC/100/25/06

REVISION: Rev_C

ARCHEVOLVE

// design @archevolve.co.uk

// www. archevolve.co.uk

// 07830 325566

CIAT CHARTERED PRACTICE