
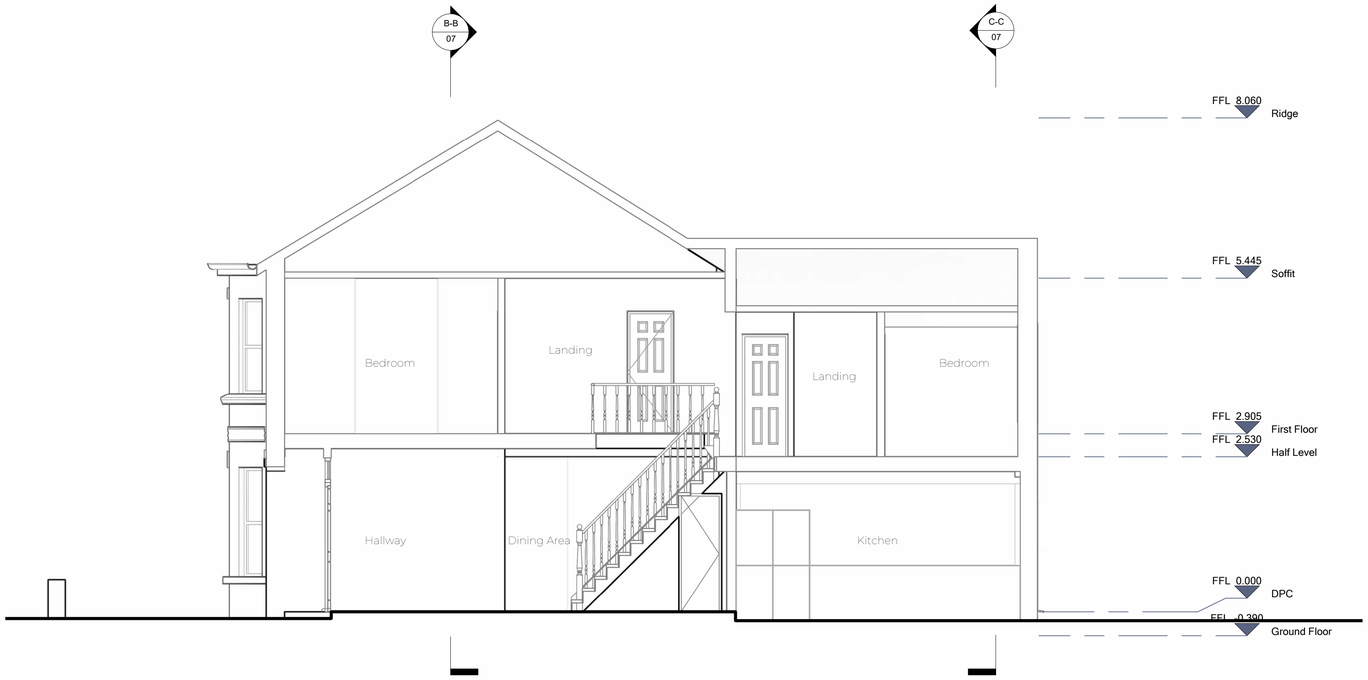



Proposed Section A-A

1 : 50

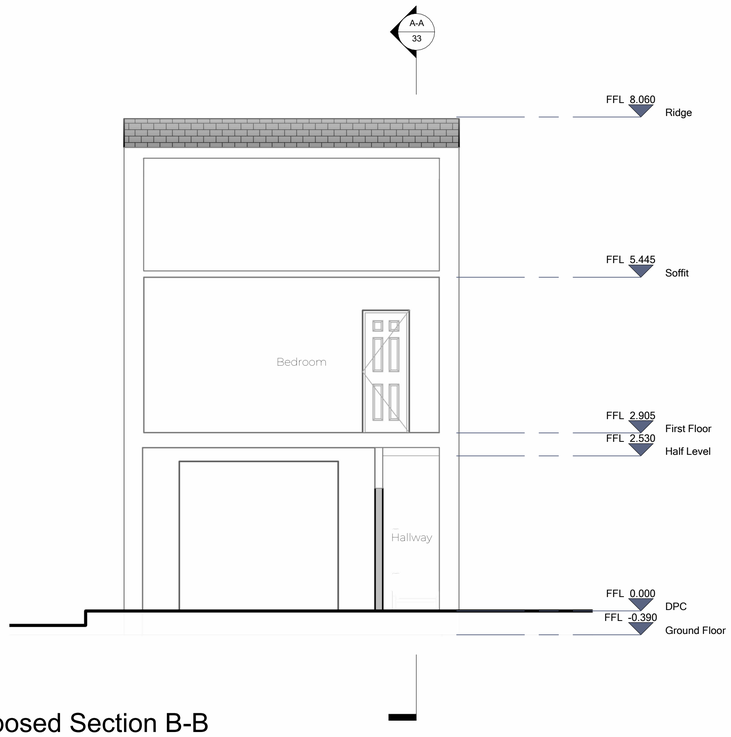

Proposed Section B-B

1 : 50

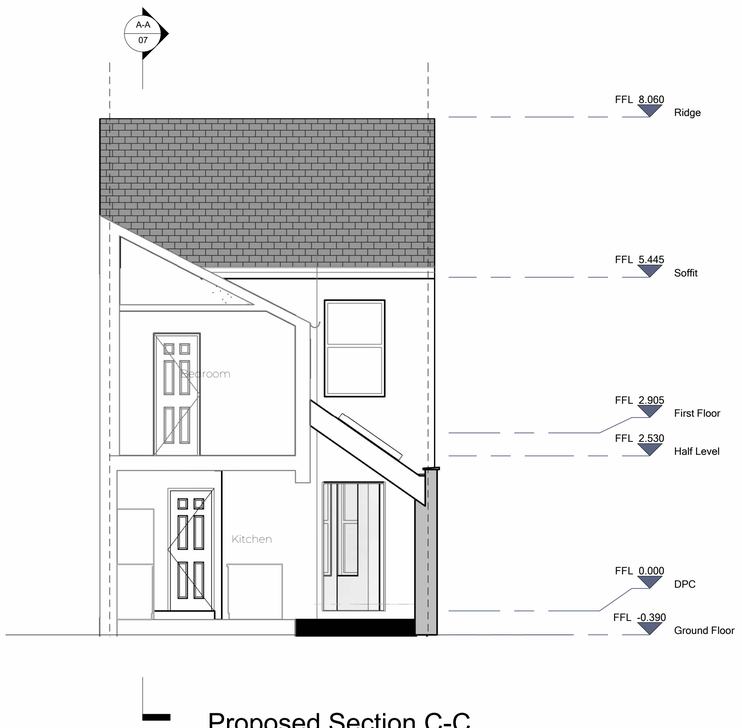

Proposed Section C-C

1 : 50

0m 1m 2m 3m 4m 5m


VISUAL SCALE 1:50 @ A1

Notes:

1. THE COPYRIGHT OF THIS DRAWING IS VESTED IN ARCHEVOLVE AND IT MAY NOT BE REPRODUCED IN WHOLE OR PART OR USED FOR THE MANUFACTURE OF ANY ARTICLE WITHOUT THE EXPRESS PERMISSION OF THE COPYRIGHT HOLDERS.

2. WORK TO FIGURED DIMENSIONS ONLY.

3. THIS DRAWING IS TO BE READ IN CONJUNCTION WITH ALL RELEVANT ARCHITECT'S, SERVICE ENGINEER'S AND ARCHEVOLVE AND SPECIFICATIONS.

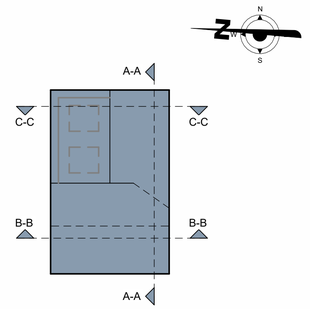

Rev_B	Reduced Height of the Parapet Wall	AP	16/06/25
Rev_A	Revised Scheme	AP	10/05/25

Revision Number	Revision Description	Issued by	Revision Date

DATE: 23/01/25

STATUS: PLANNING ISSUE

SHEET SIZE: A1

SCALE: 1 : 50

DRAWN: AP

CHECKED:

CLIENT:

Emily Stevens

SITE ADDRESS:

8 King Street,
Worthing,
BN14 7BW

DRAWING: Single Storey Infill Extension - Scheme 2

TITLE: Proposed Sections

REVISION: Rev_B

DRAWING NO: ARC/100/25/07

PROJECT NO: 8KingSt

ARCHEVOLVE
// design @archevolve.co.uk
// www. archevolve.co.uk
// 07830 325566
CIAT CHARTERED PRACTICE