123 Downside Avenue site location plan

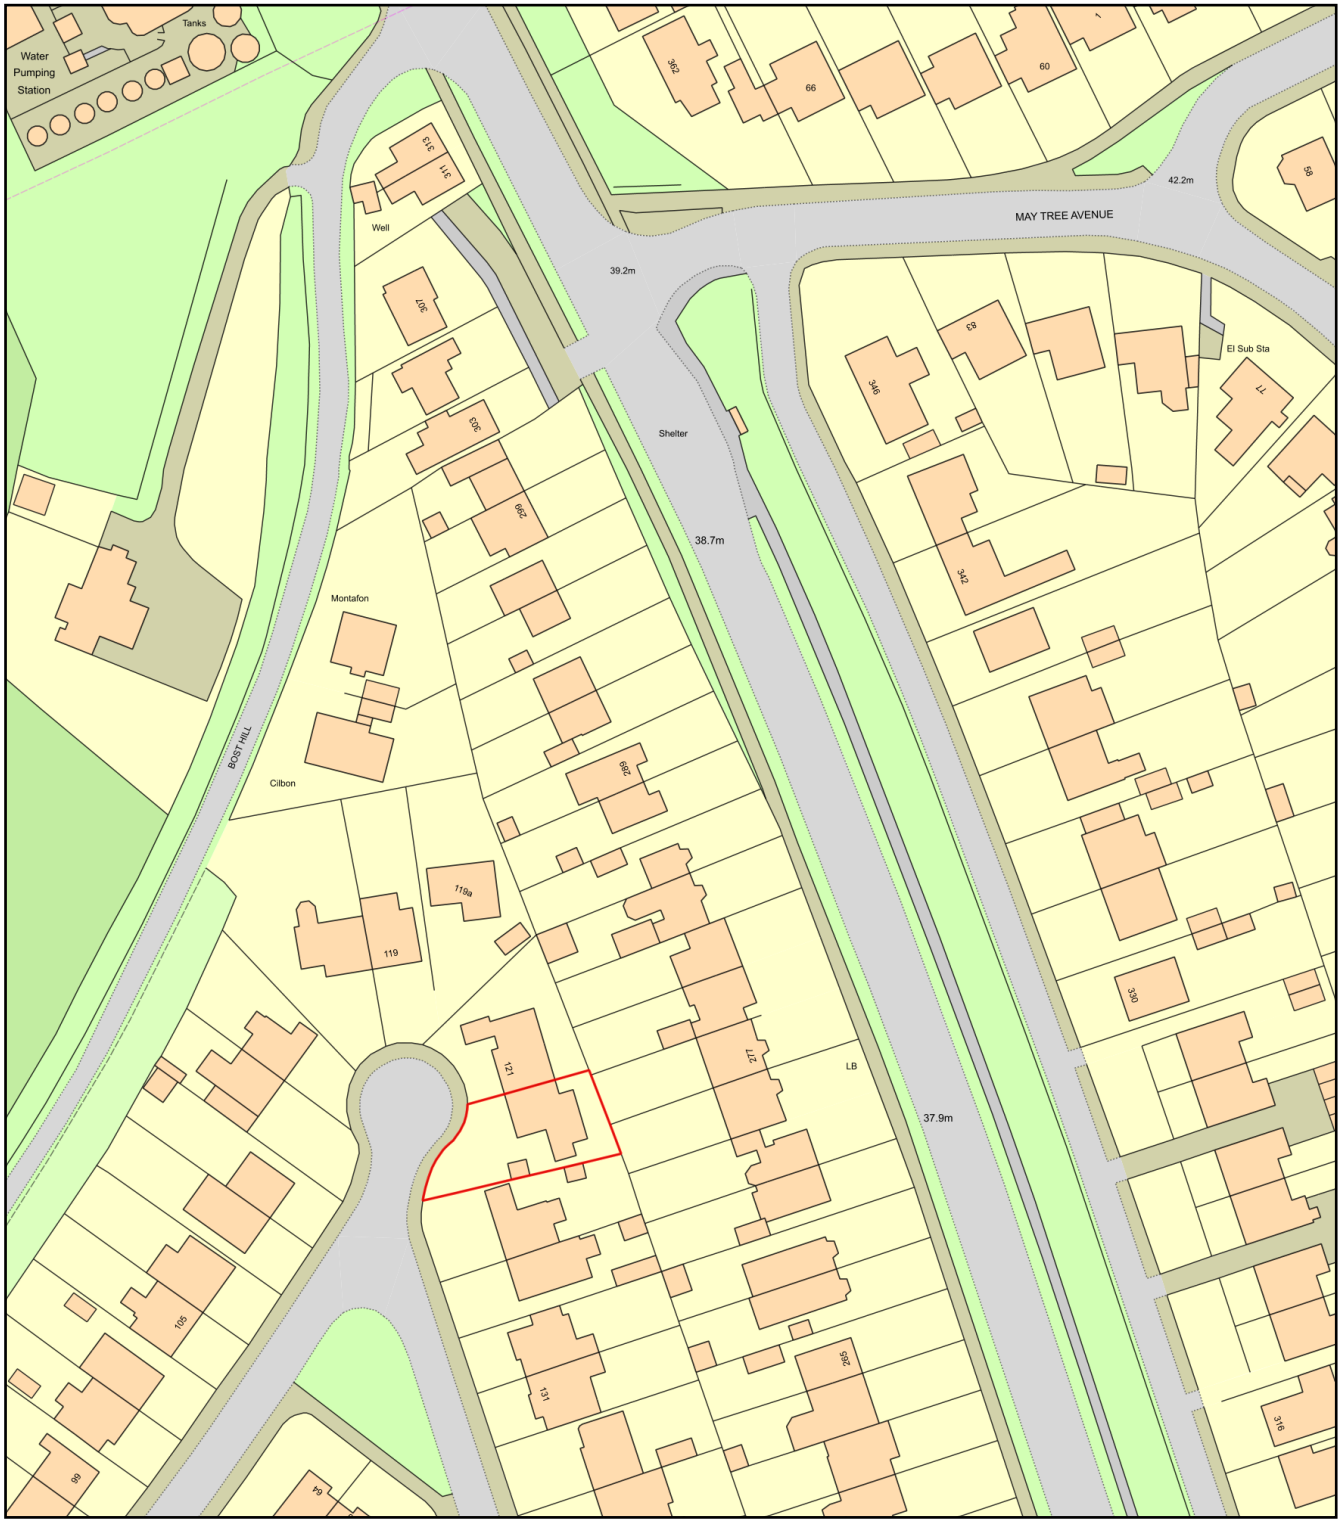

0 50
Metres

N

ReQuestaPlan

Plan Produced for: Elaine Luxford

Date Produced: 11 Jun 2025

Plan Reference Number: TQRQM25162203348700

Scale: 1:1250 @ A4

© Crown copyright and database rights 2025 OS 100042766