123 Downside Avenue shed block plan

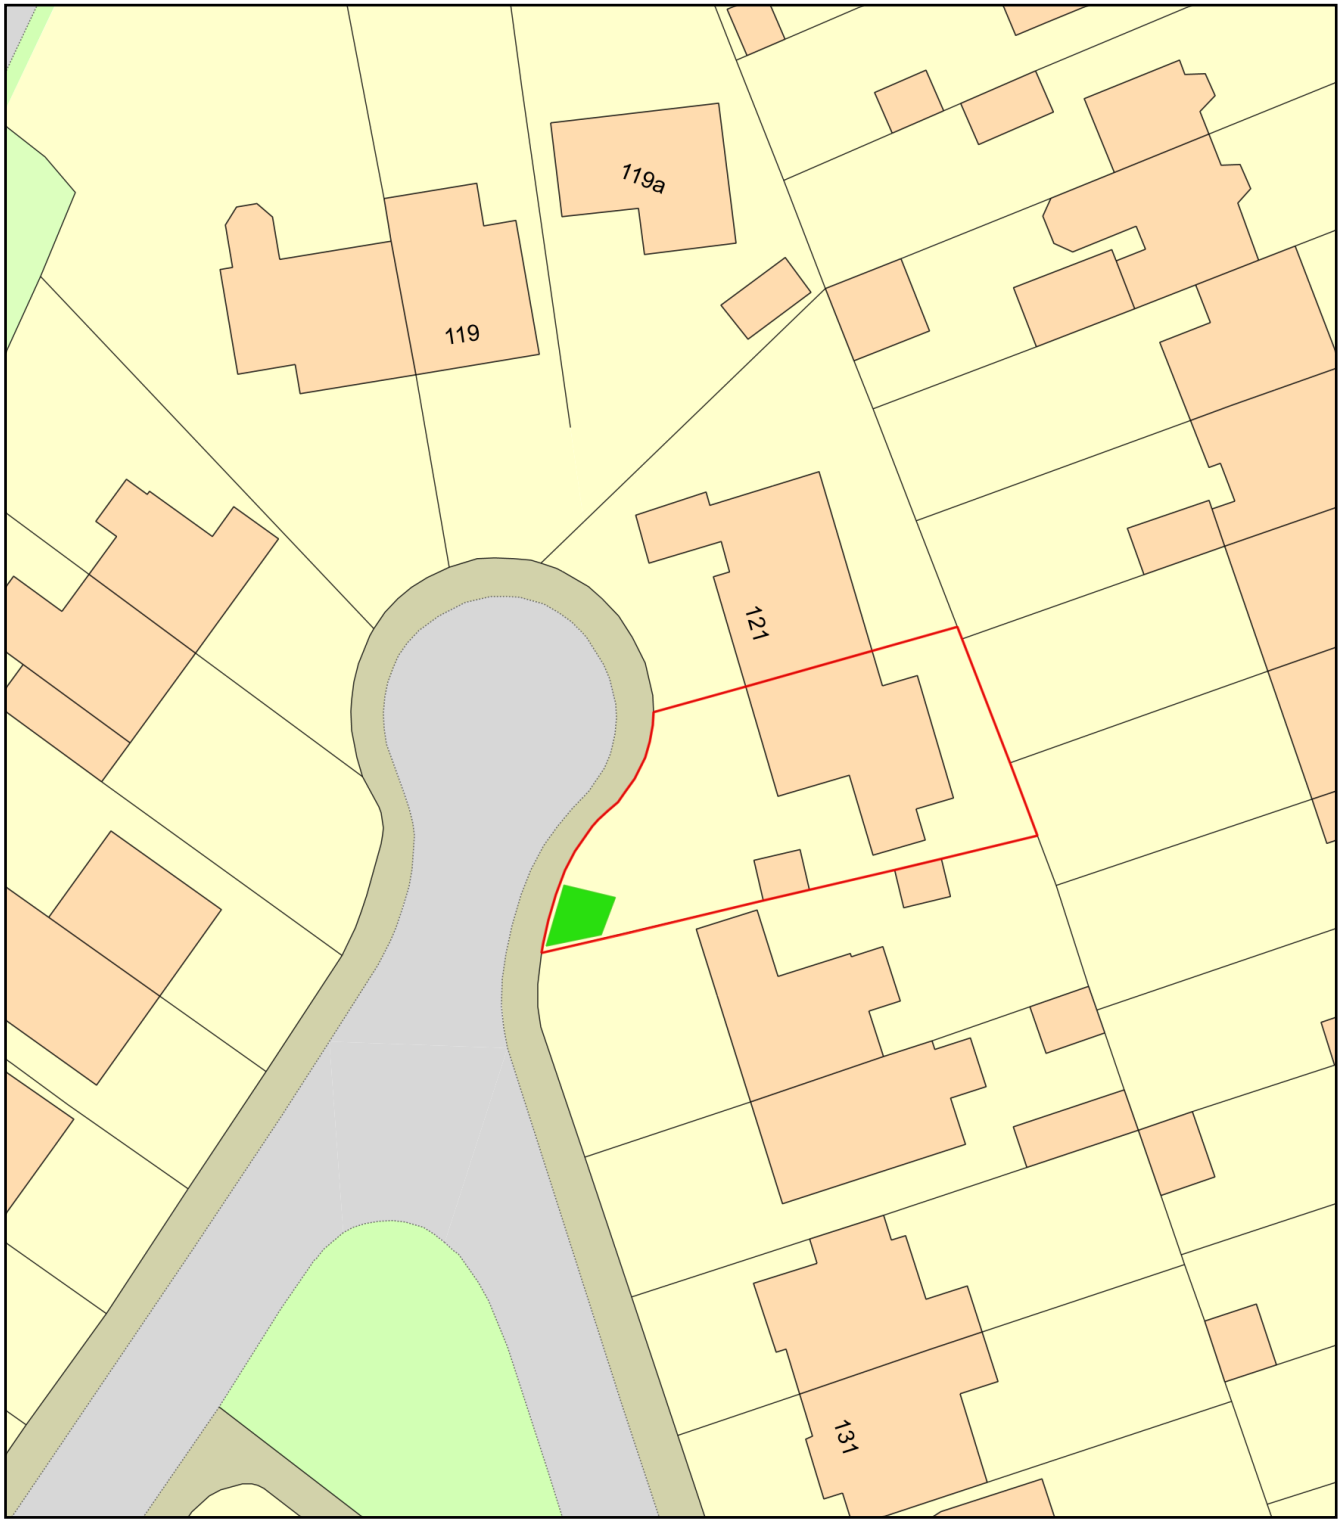

0 20
Metres

N

ReQuestaPlan

Plan Produced for: Elaine Luxford

Date Produced: 13 Jun 2025

Plan Reference Number: TQRQM25164165707784

Scale: 1:500 @ A4

© Crown copyright and database rights 2025 OS 100042766