

EXISTING ELEVATION OF FRONT WALL

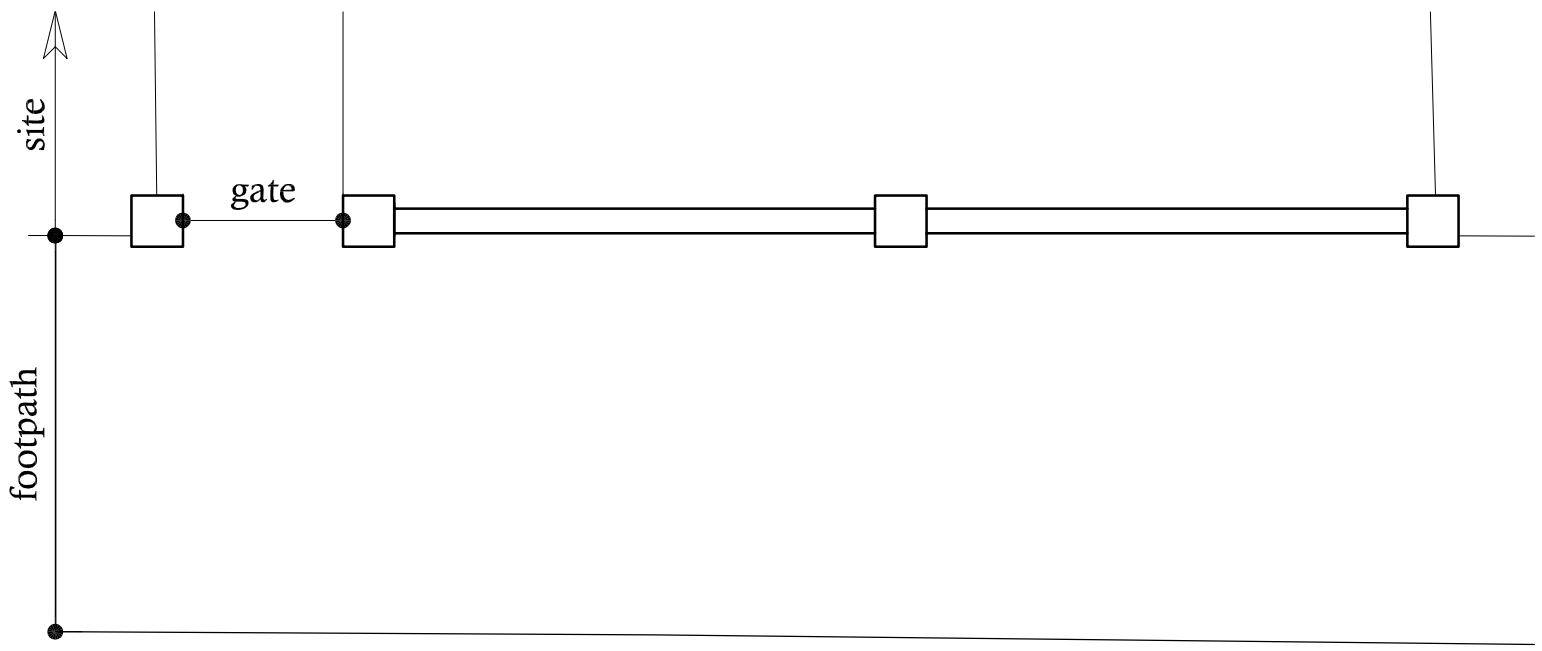

EXISTING PLAN OF FRONT WALL

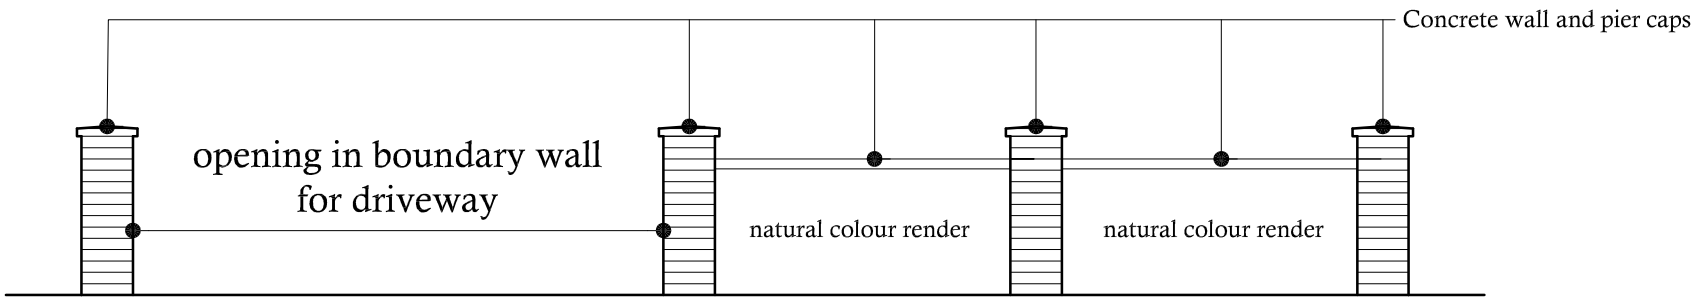

PROPOSED ELEVATION OF FRONT WALL (to be rebuilt)

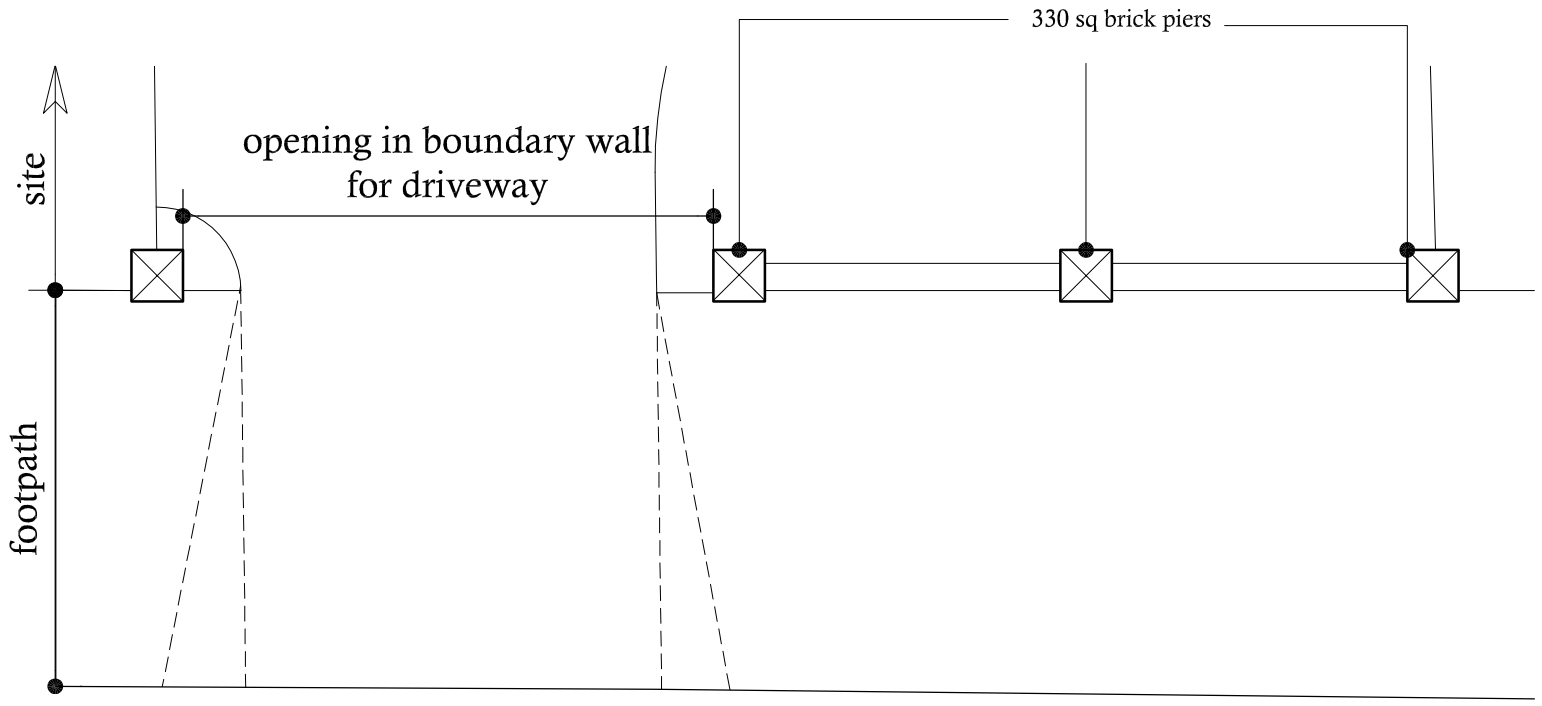

PROPOSED PLAN OF FRONT WALL

A3 DRAWING (Print with no scaling)

0m 1m 2m 3m 4m 5m

Proposal: PROPOSED REAR SINGLE STOREY EXTENSION	
STEVE BULL 2, Arun Path, Uckfield, East Sussex. TN22 1NL Tel: 07917858987 Email: mail@stevebull.co.uk	Drawing Description. FRONT BOUNDARY WALL DETAILS Location. 49, Upper Brighton Road, Sompting BN15 0JQ For: Mr Colin Barlow Date : MARCH 14
Scale : 1:50	Drawing No: 2013- 49UBR-006 rev. .